

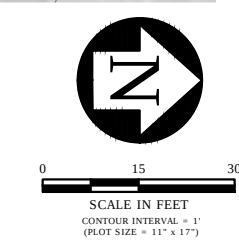


George Elmer Drive Continued on Sheet B.19

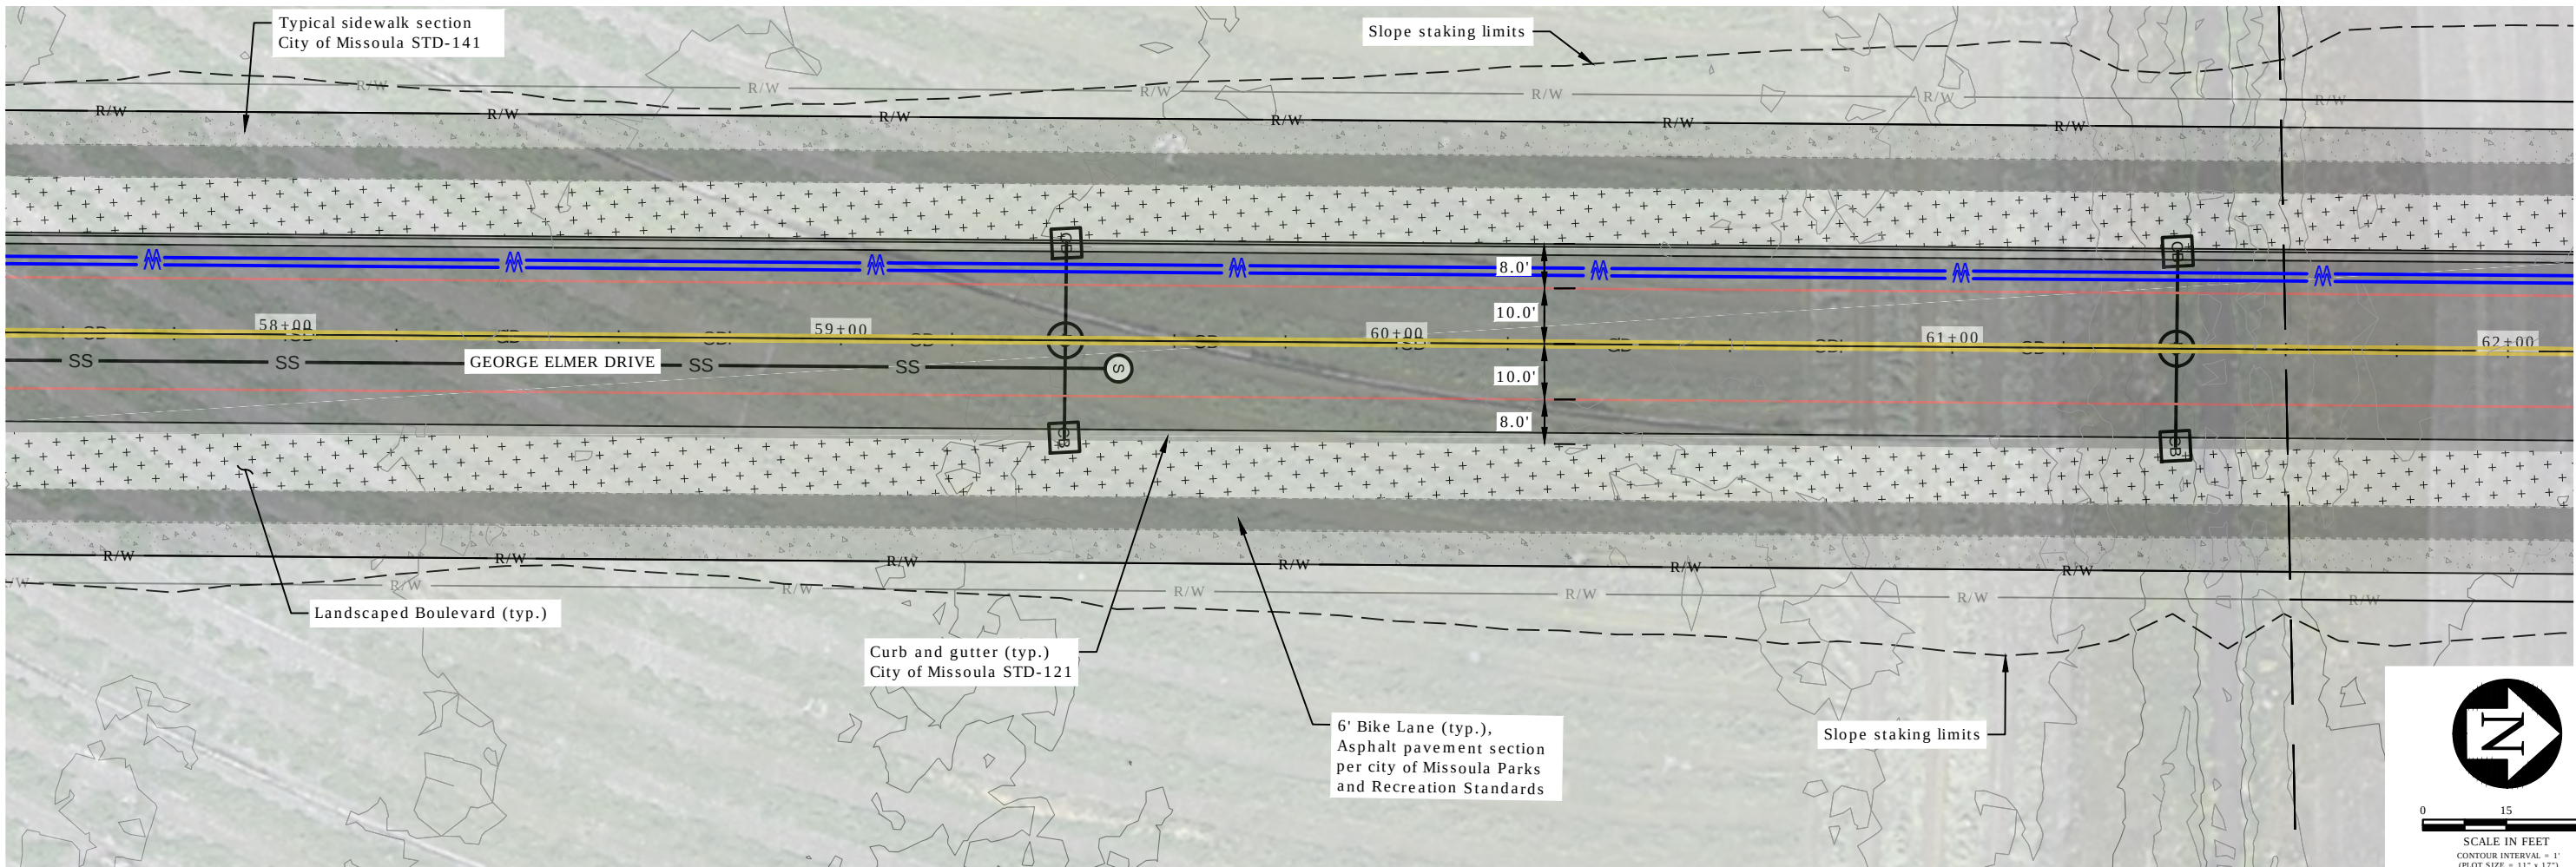


Plan

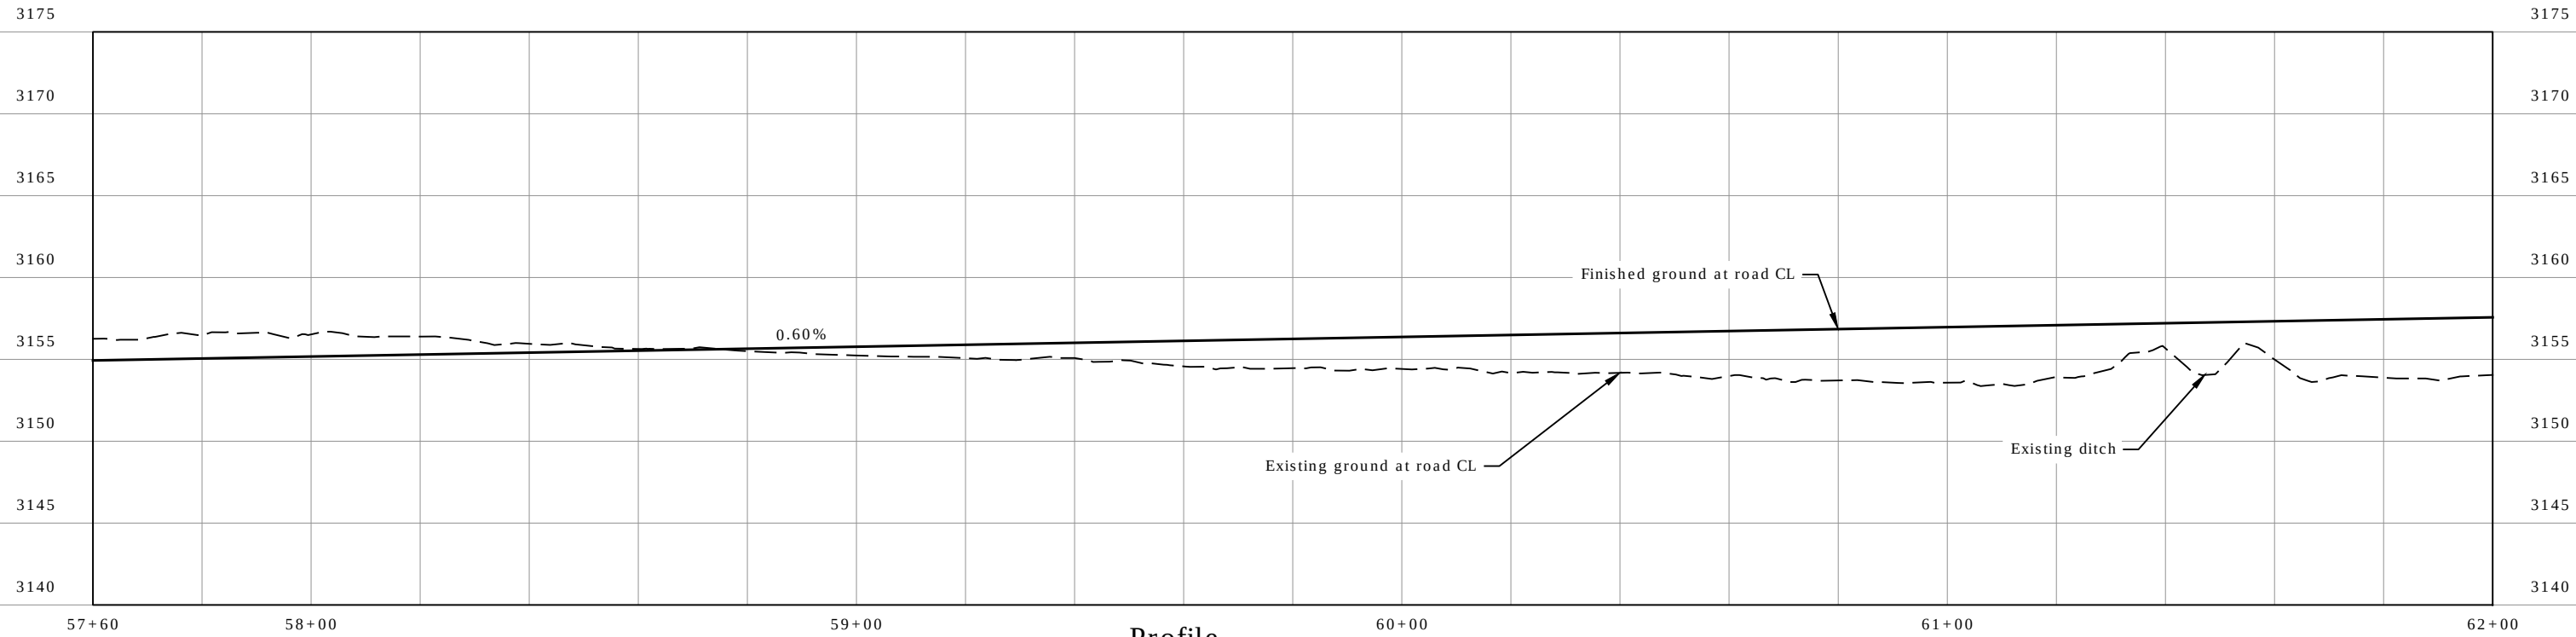

Profile

REVISION	DATE	DESCRIPTION


DESIGNER		PROJ. NO.	
DRAWN		DATE	
CHECKED		SURVEYED	DJA P.C.

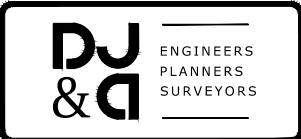


Mullan BUILD
PRELIMINARY 30% NOT FOR CONSTRUCTION

North George Elmer Drive Plan and Profile
STA 57+60 TO 62+00

SHEET	OF
B.1	B.52

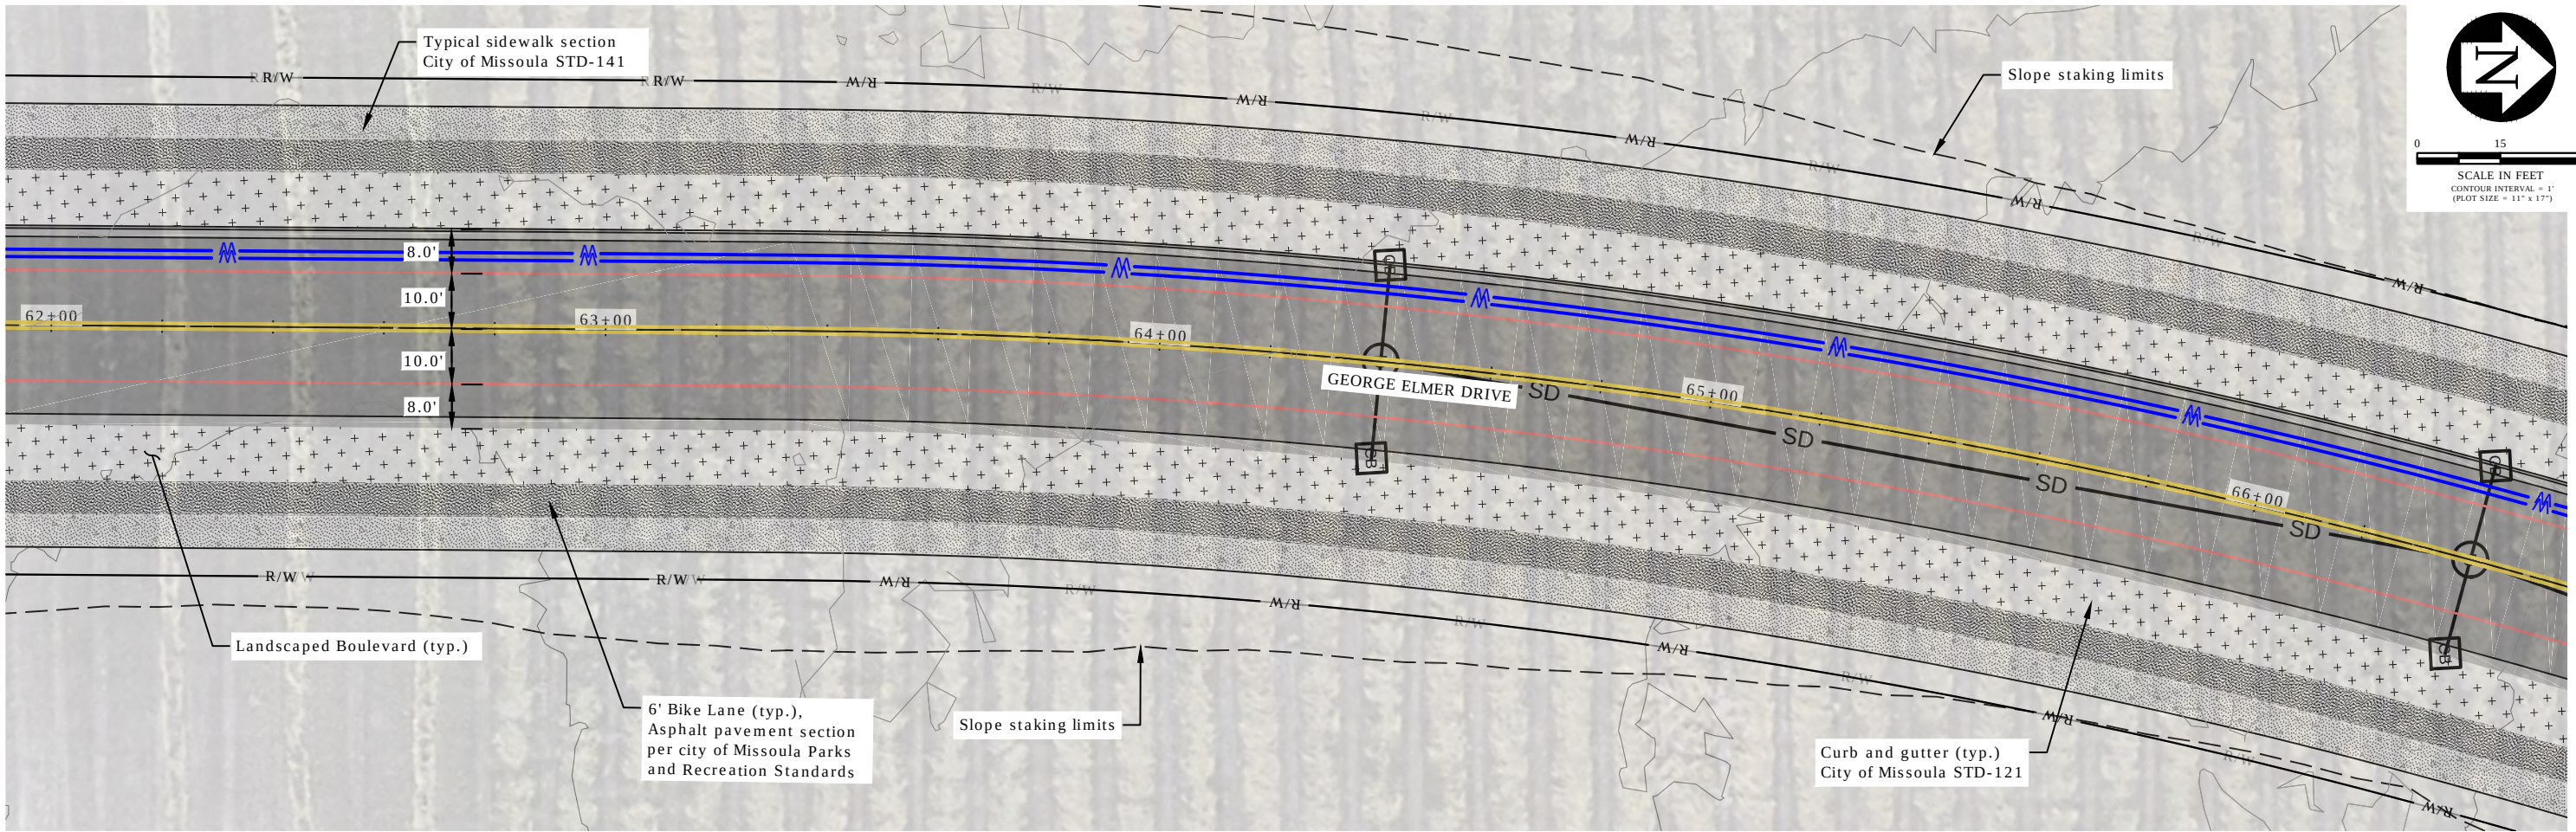


Plan

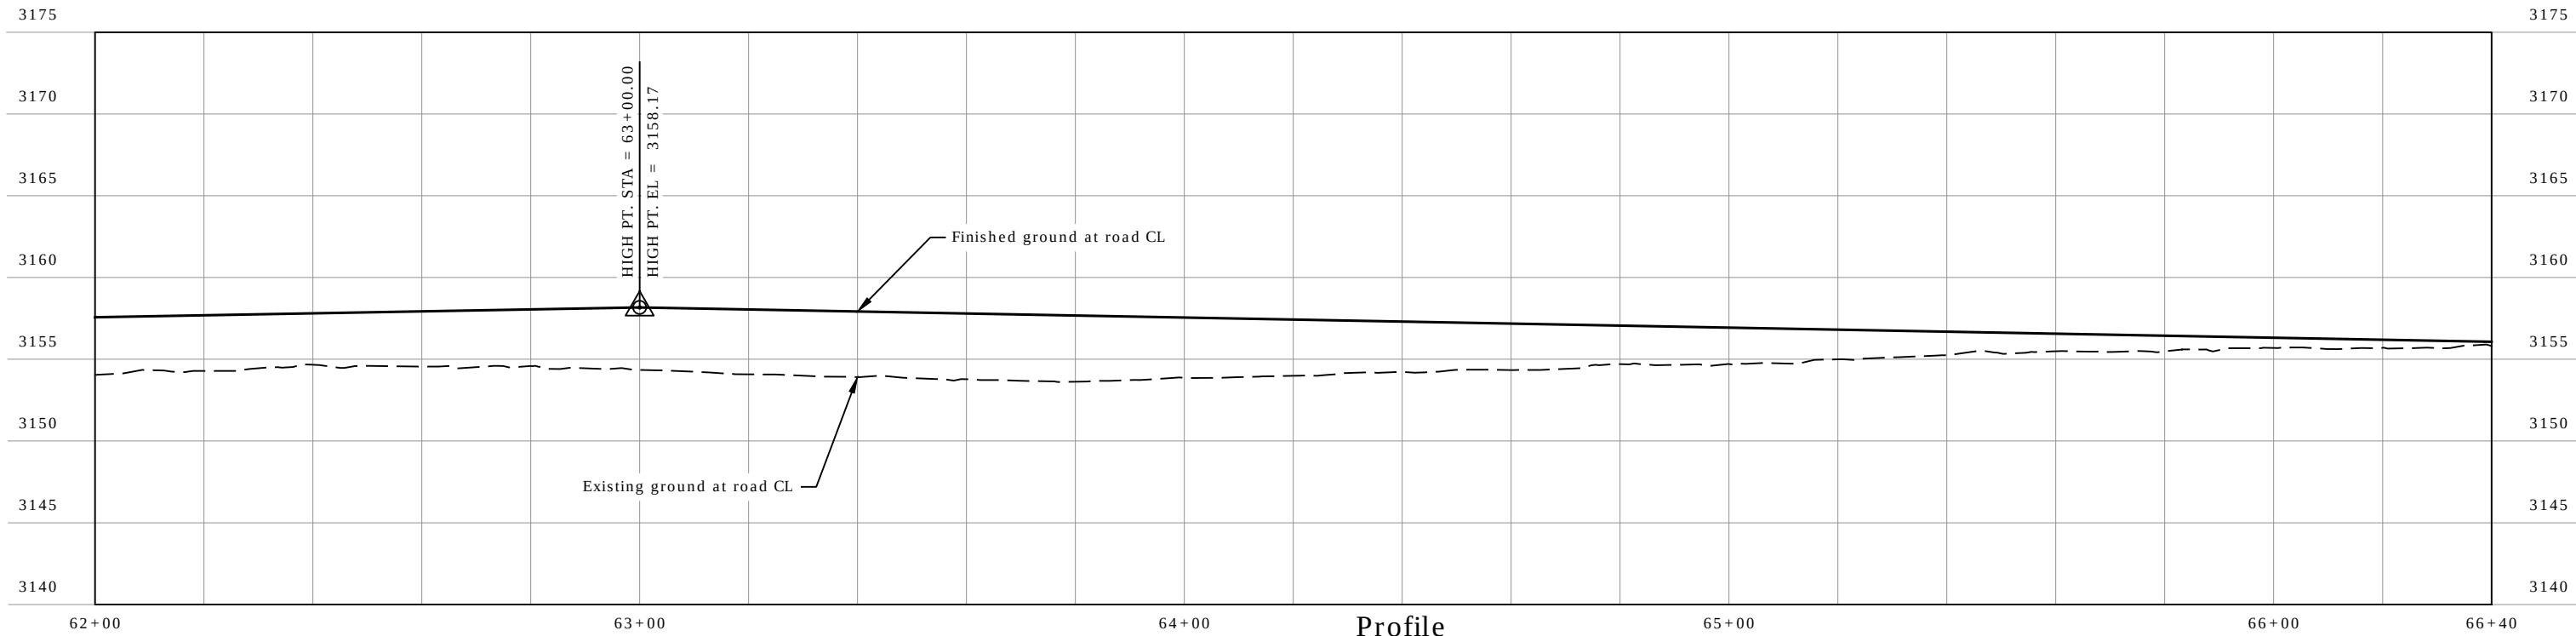

Profile

REVISION	DATE	DESCRIPTION



DESIGNER		PROJ. NO.	
DRAWN		DATE	
CHECKED		SURVEYED	DJ&A P.C.

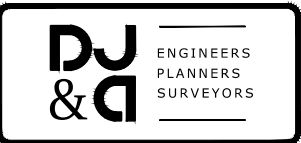


Mullan BUILD
PRELIMINARY 30% NOT FOR CONSTRUCTION

North George Elmer Drive Plan and Profile
STA 62+00 TO 66+40

SHEET	
OF	
B.2	B.52

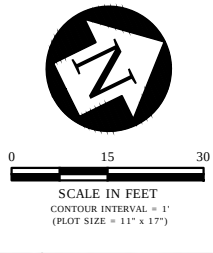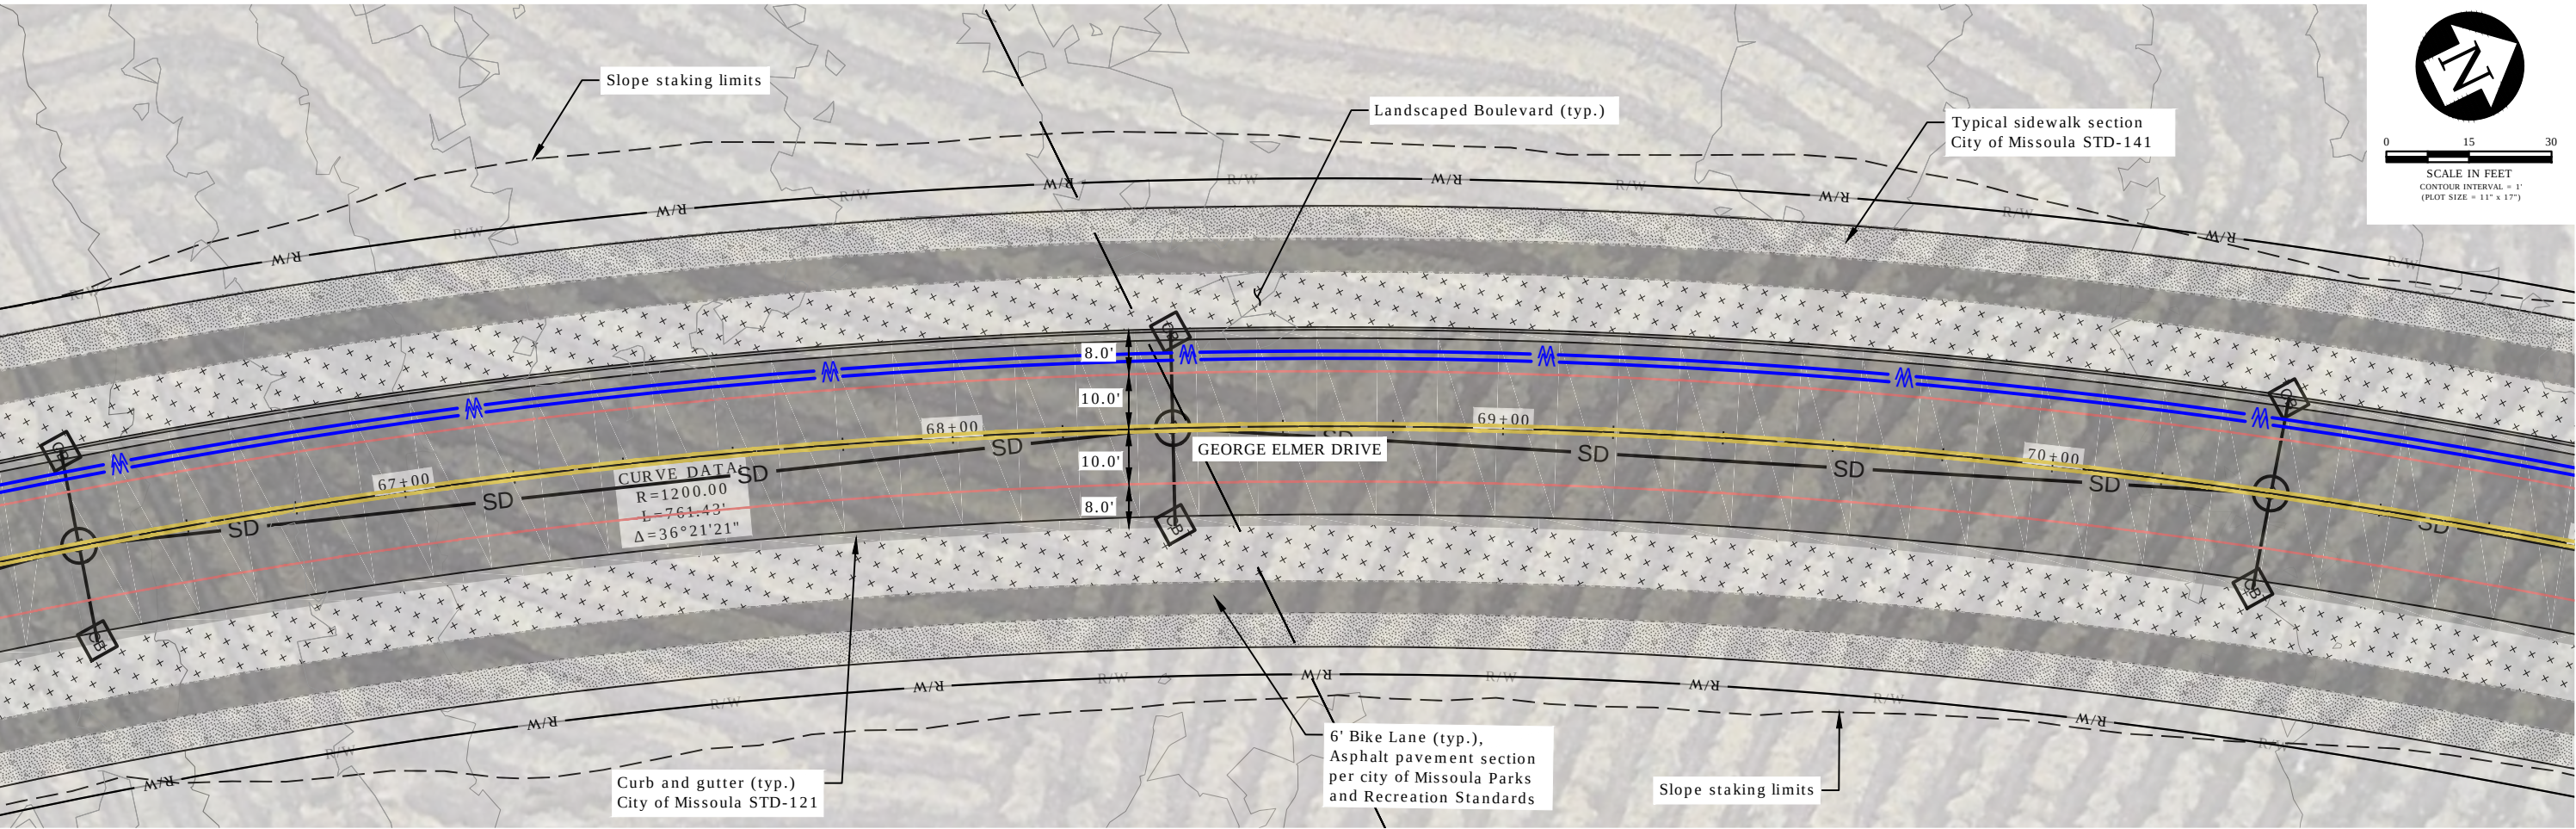


Plan

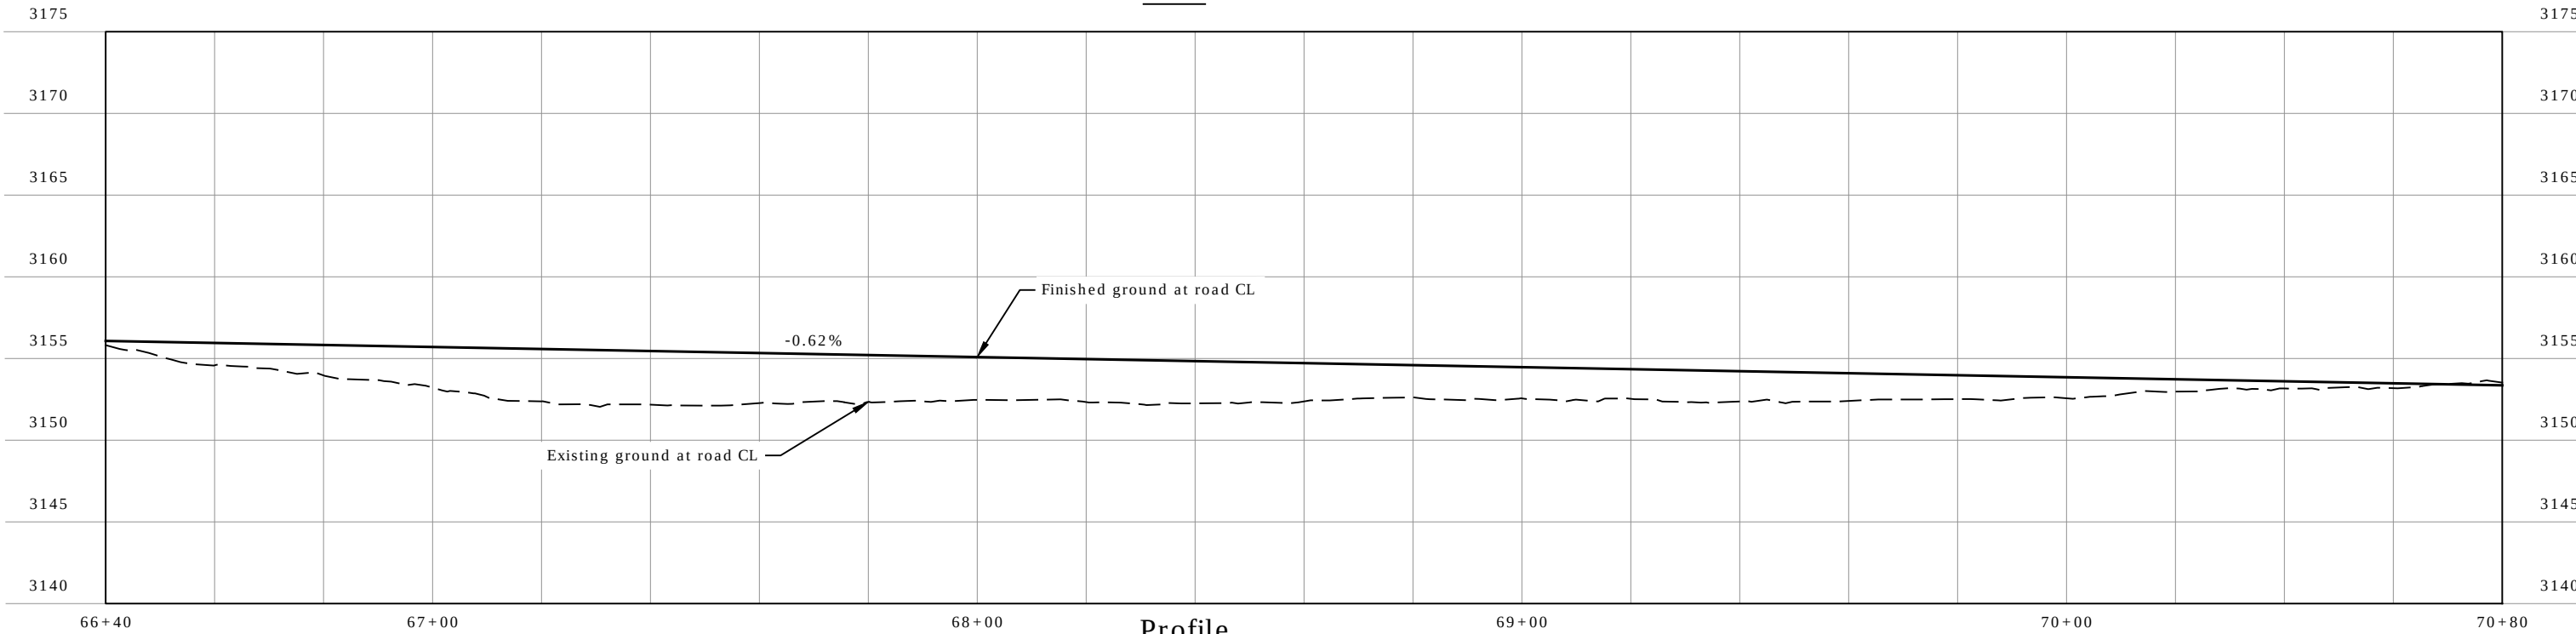

Profile

REVISION	DATE	DESCRIPTION


DESIGNER		PROJ. NO.	
DRAWN		DATE	
CHECKED		SURVEYED	DJ&A P.C.

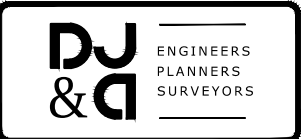



Mullan BUILD
PRELIMINARY 30% NOT FOR CONSTRUCTION

North George Elmer Drive Plan Profile
STA 66+40 TO 70+80

SHEET	
OF	
B.3	B.52

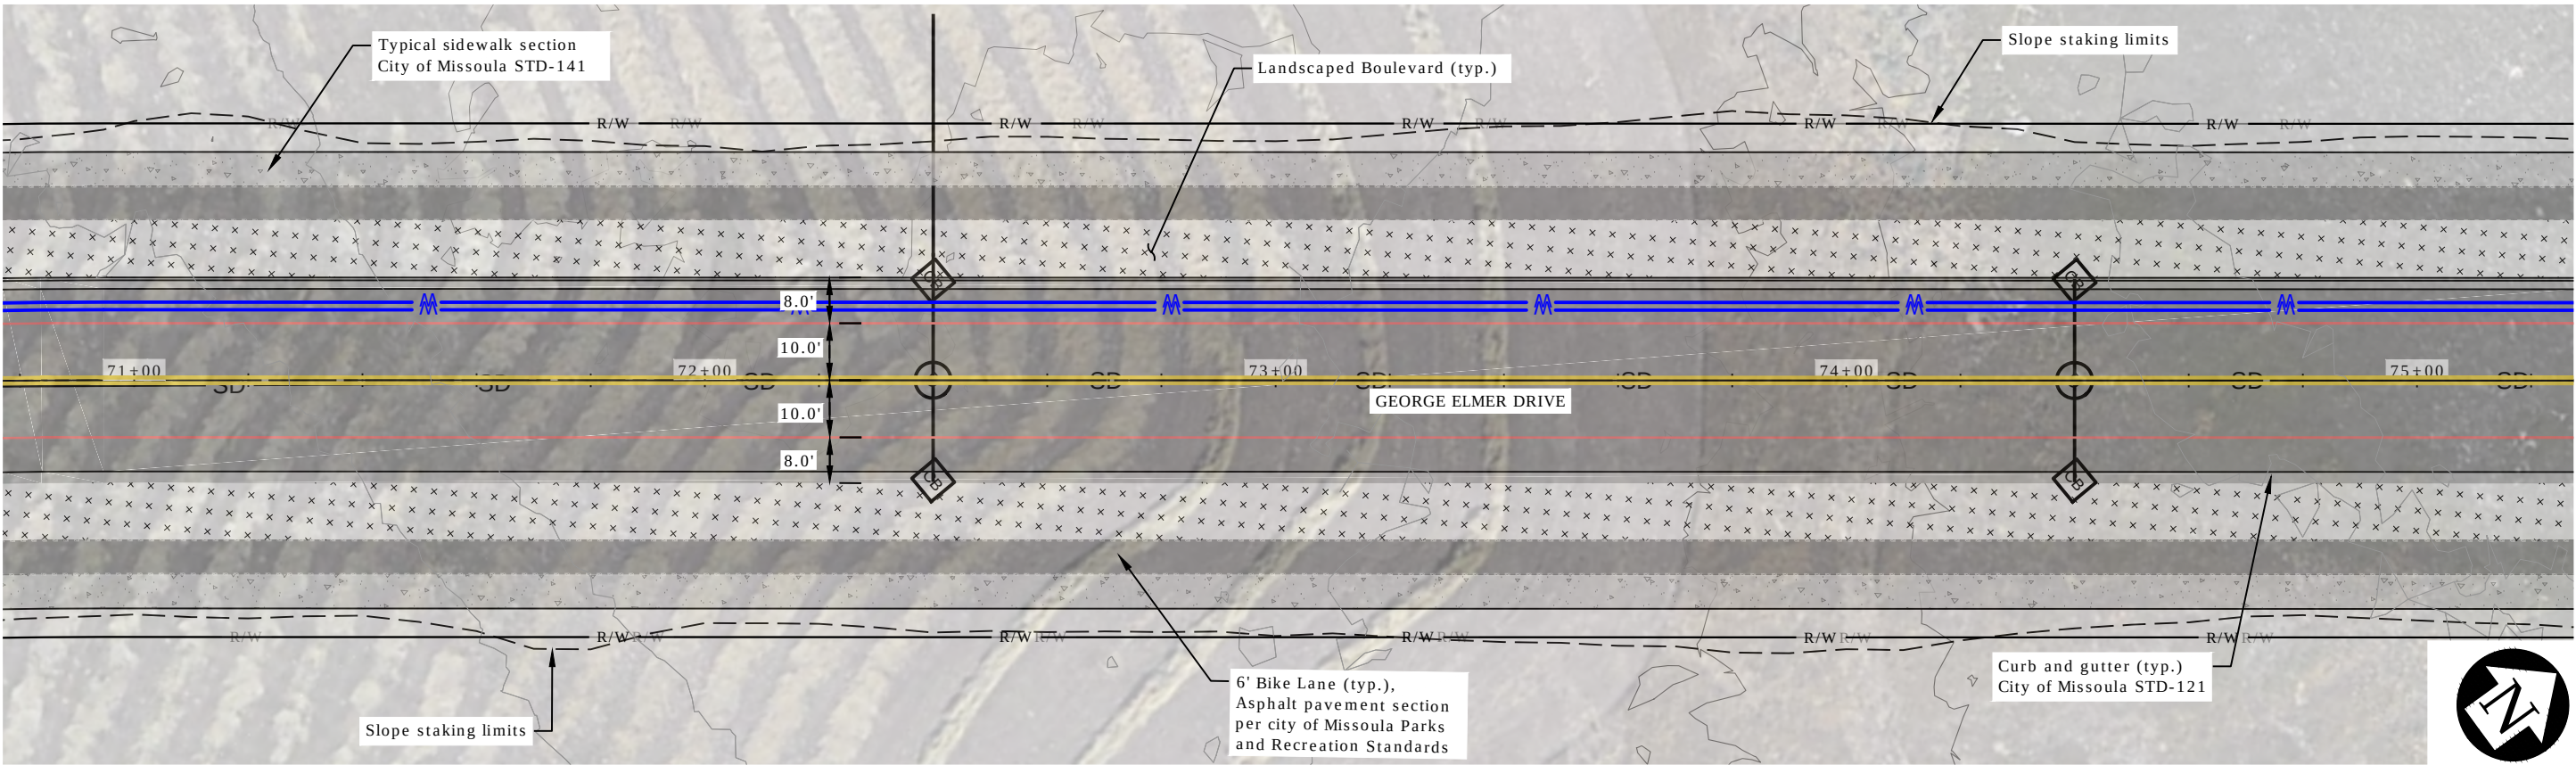

Plan

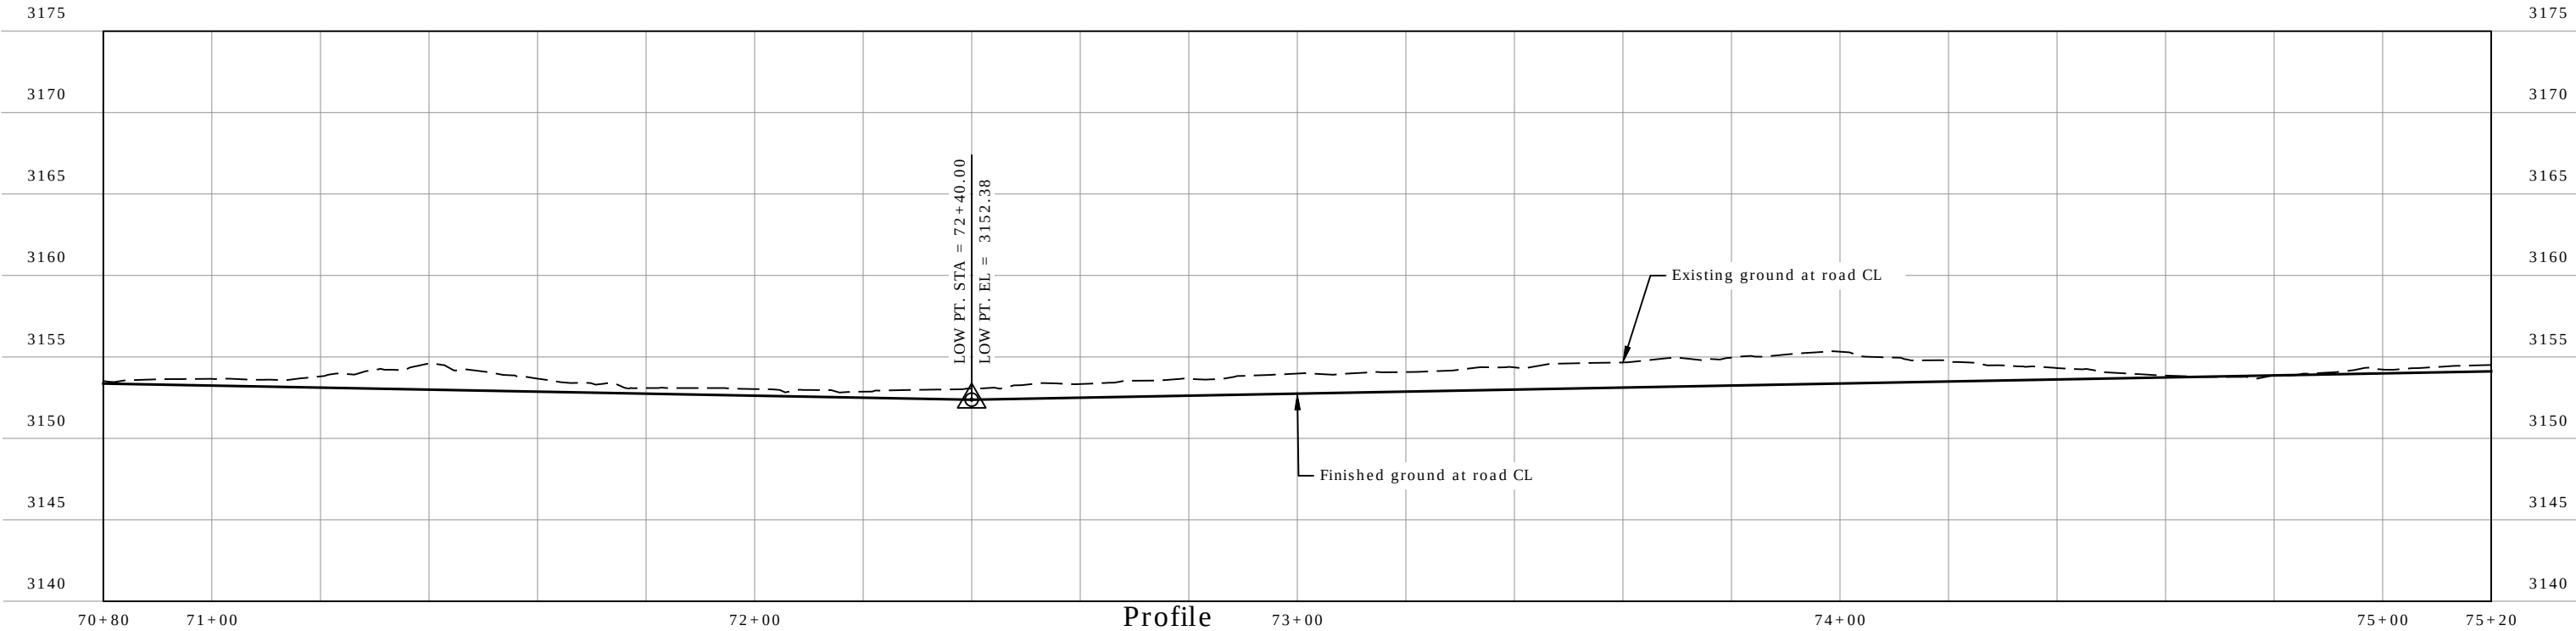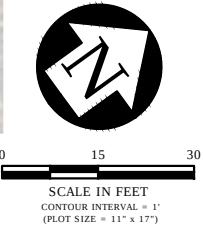

REVISION	DATE	DESCRIPTION

DESIGNER		PROJ. NO.	
DRAWN		DATE	
CHECKED		SURVEYED	DJA P.C.


DJ
&C

ENGINEERS
PLANNERS
SURVEYORS


Mullan BUILD
PRELIMINARY 30% NOT FOR CONSTRUCTION

North George Elmer Drive Plan and Profile
STA 70+80 TO 75+20

SHEET	
OF	
B.4	B.52

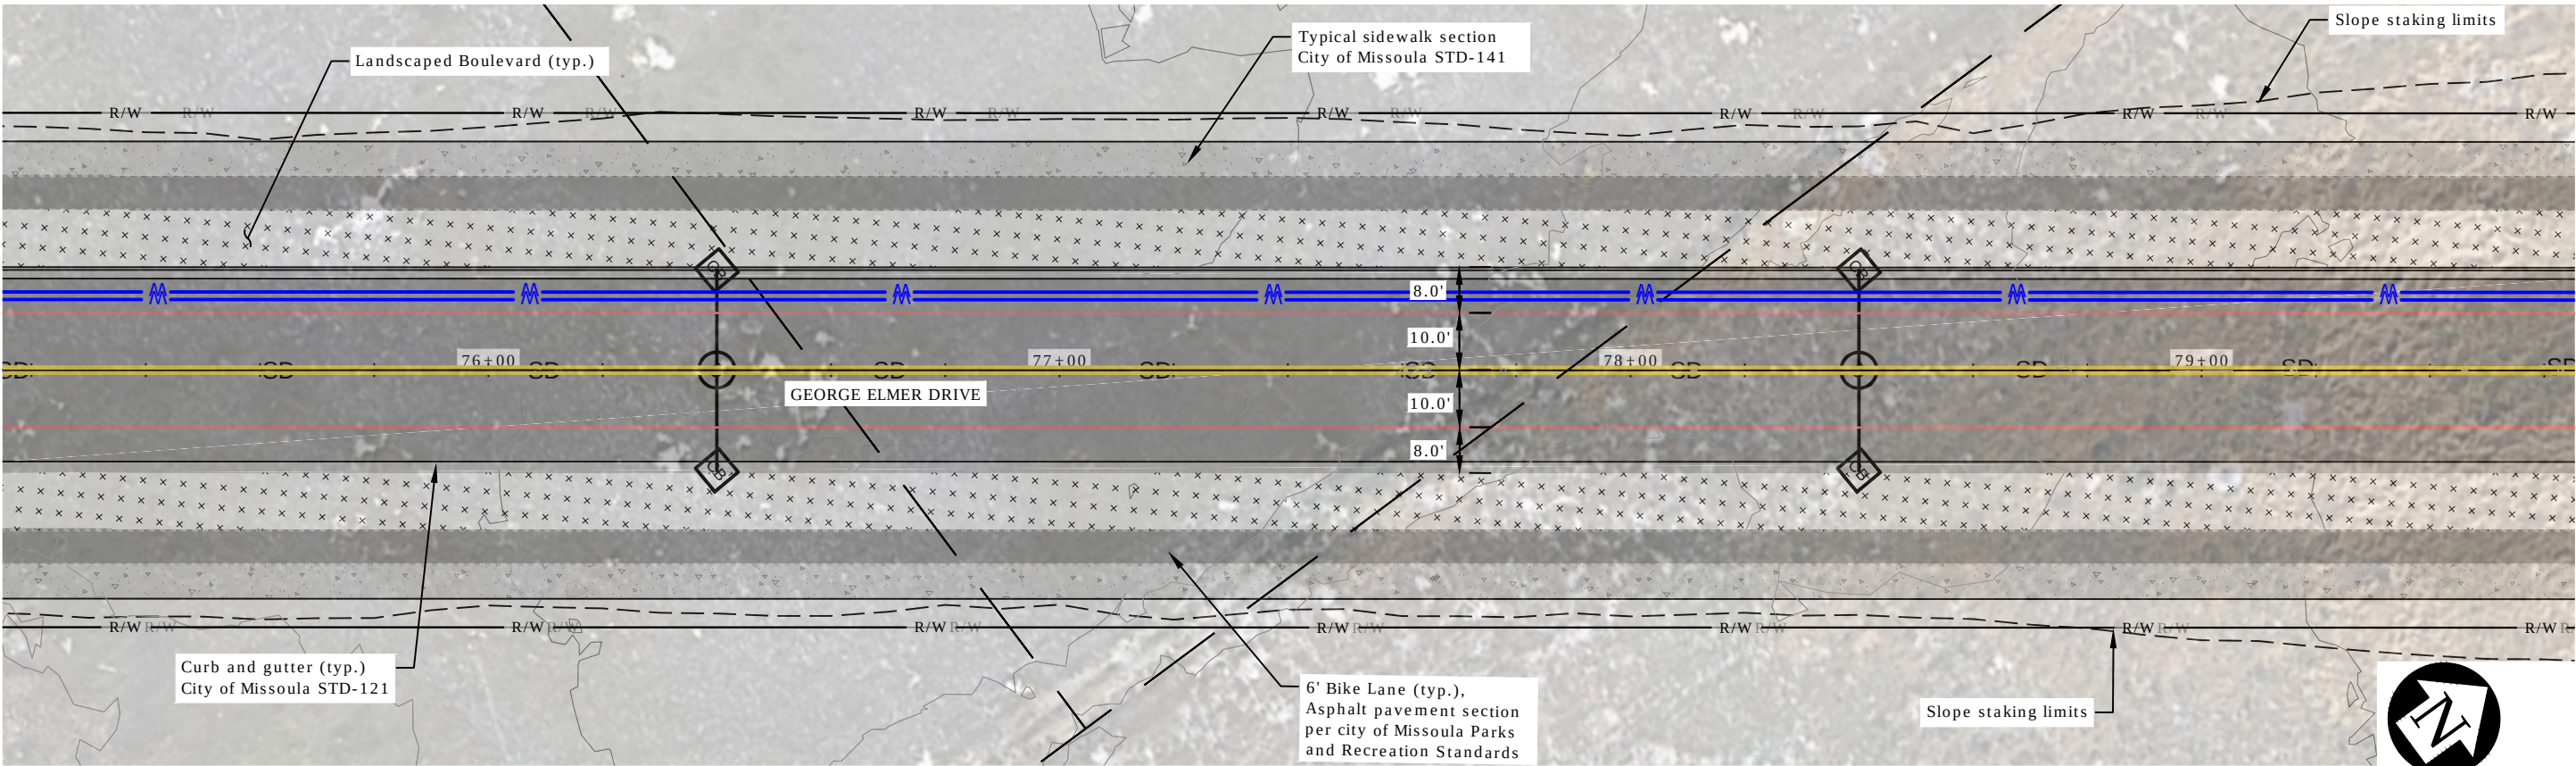


Plan

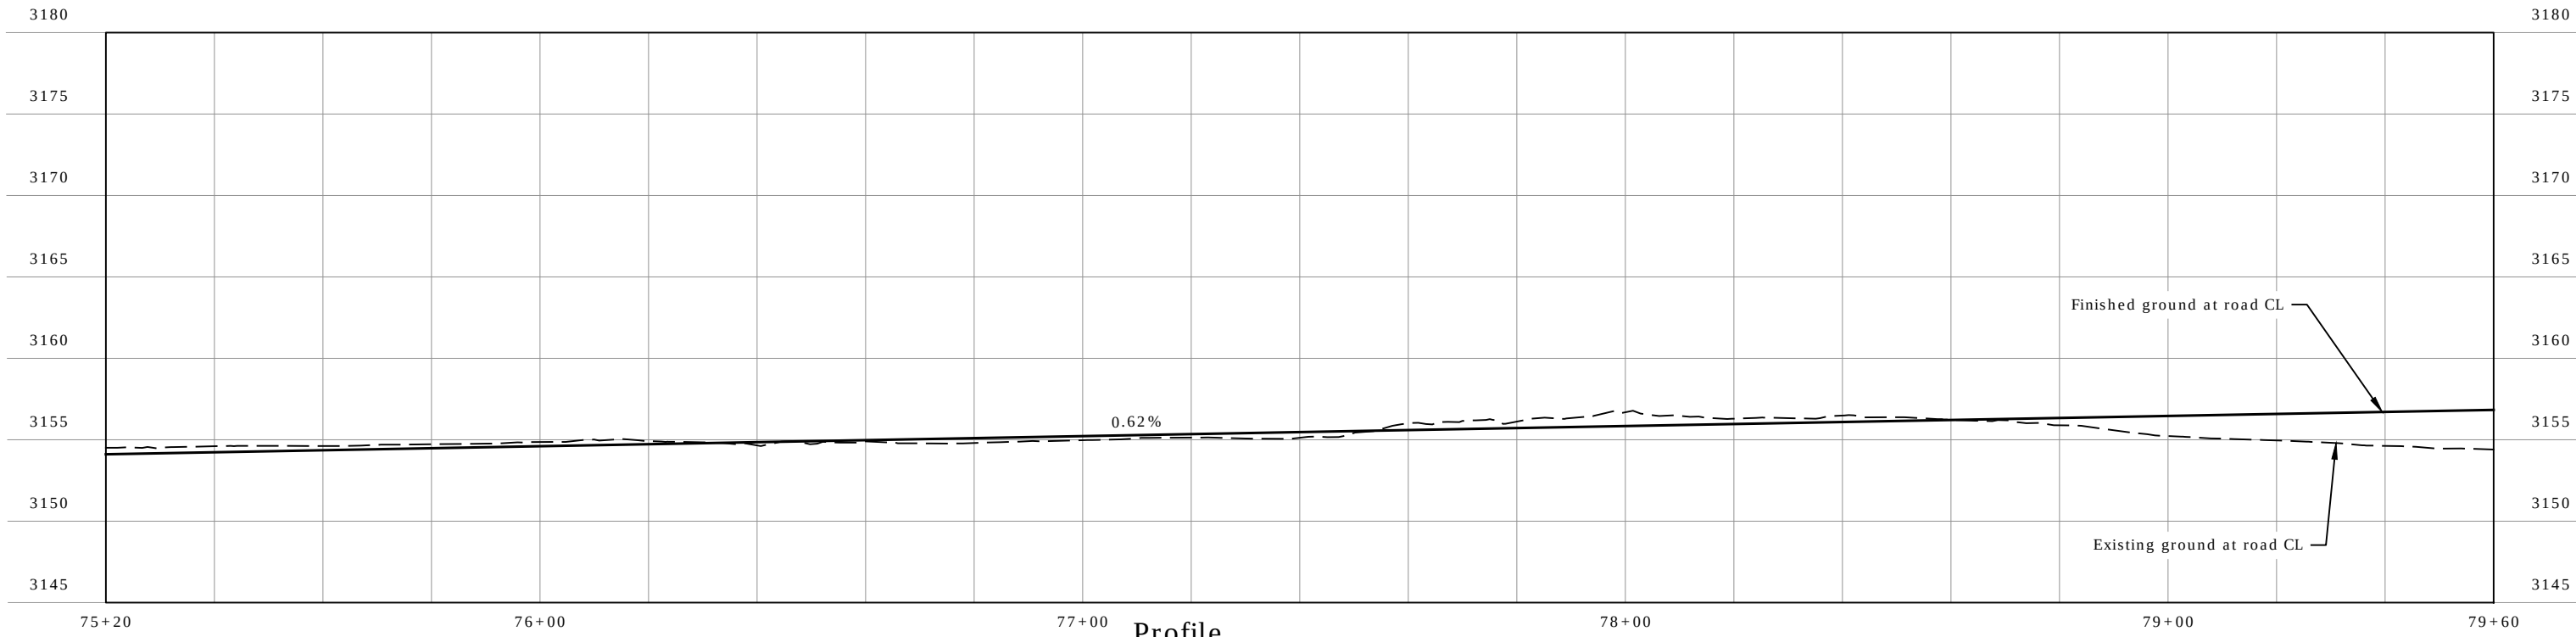

Profile

REVISION	DATE	DESCRIPTION


DESIGNER		PROJ. NO.	
DRAWN		DATE	
CHECKED		SURVEYED	DJA P.C.

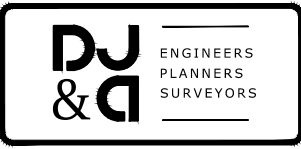


Mullan BUILD
PRELIMINARY 30% NOT FOR CONSTRUCTION

North George Elmer Drive Plan and Profile
STA 75+20 TO 79+60

SHEET	
OF	
B.5	B.52

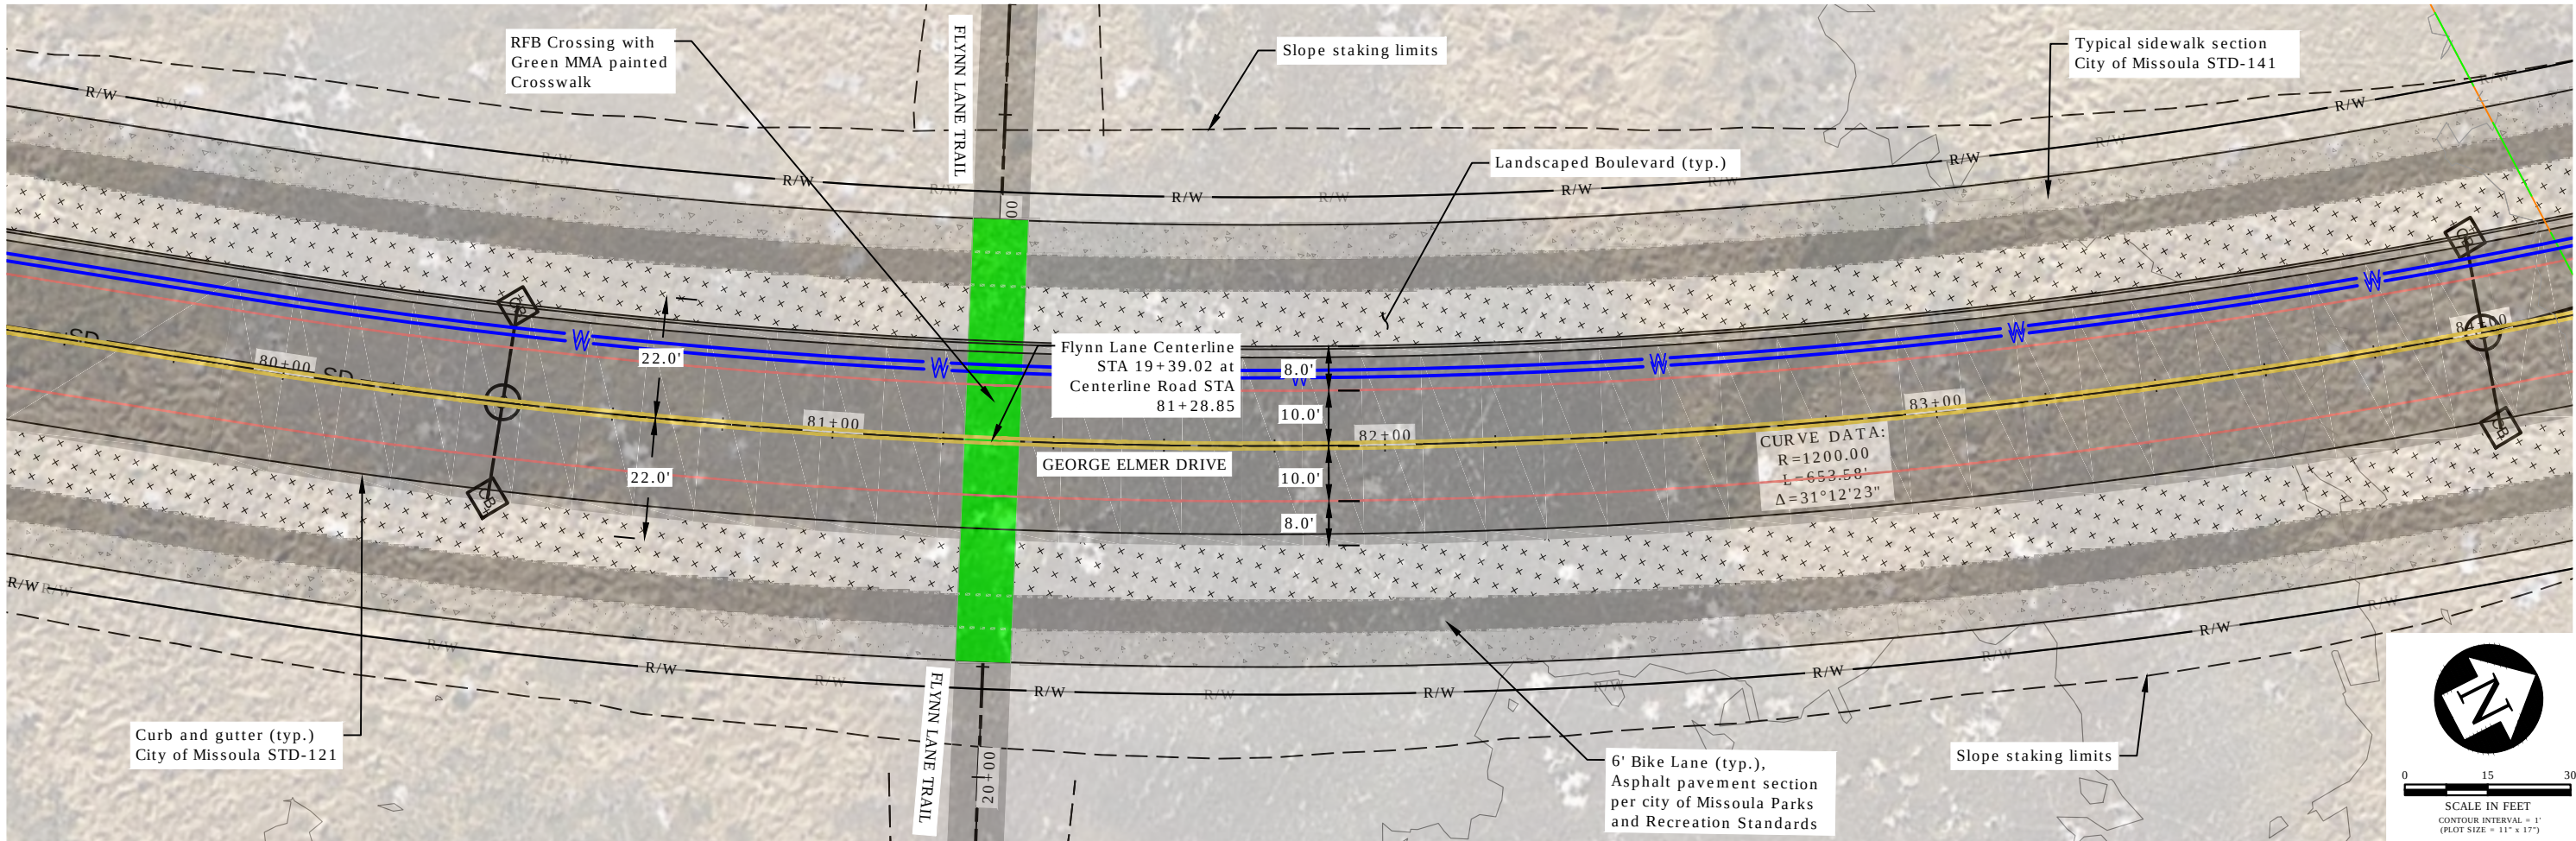


Plan

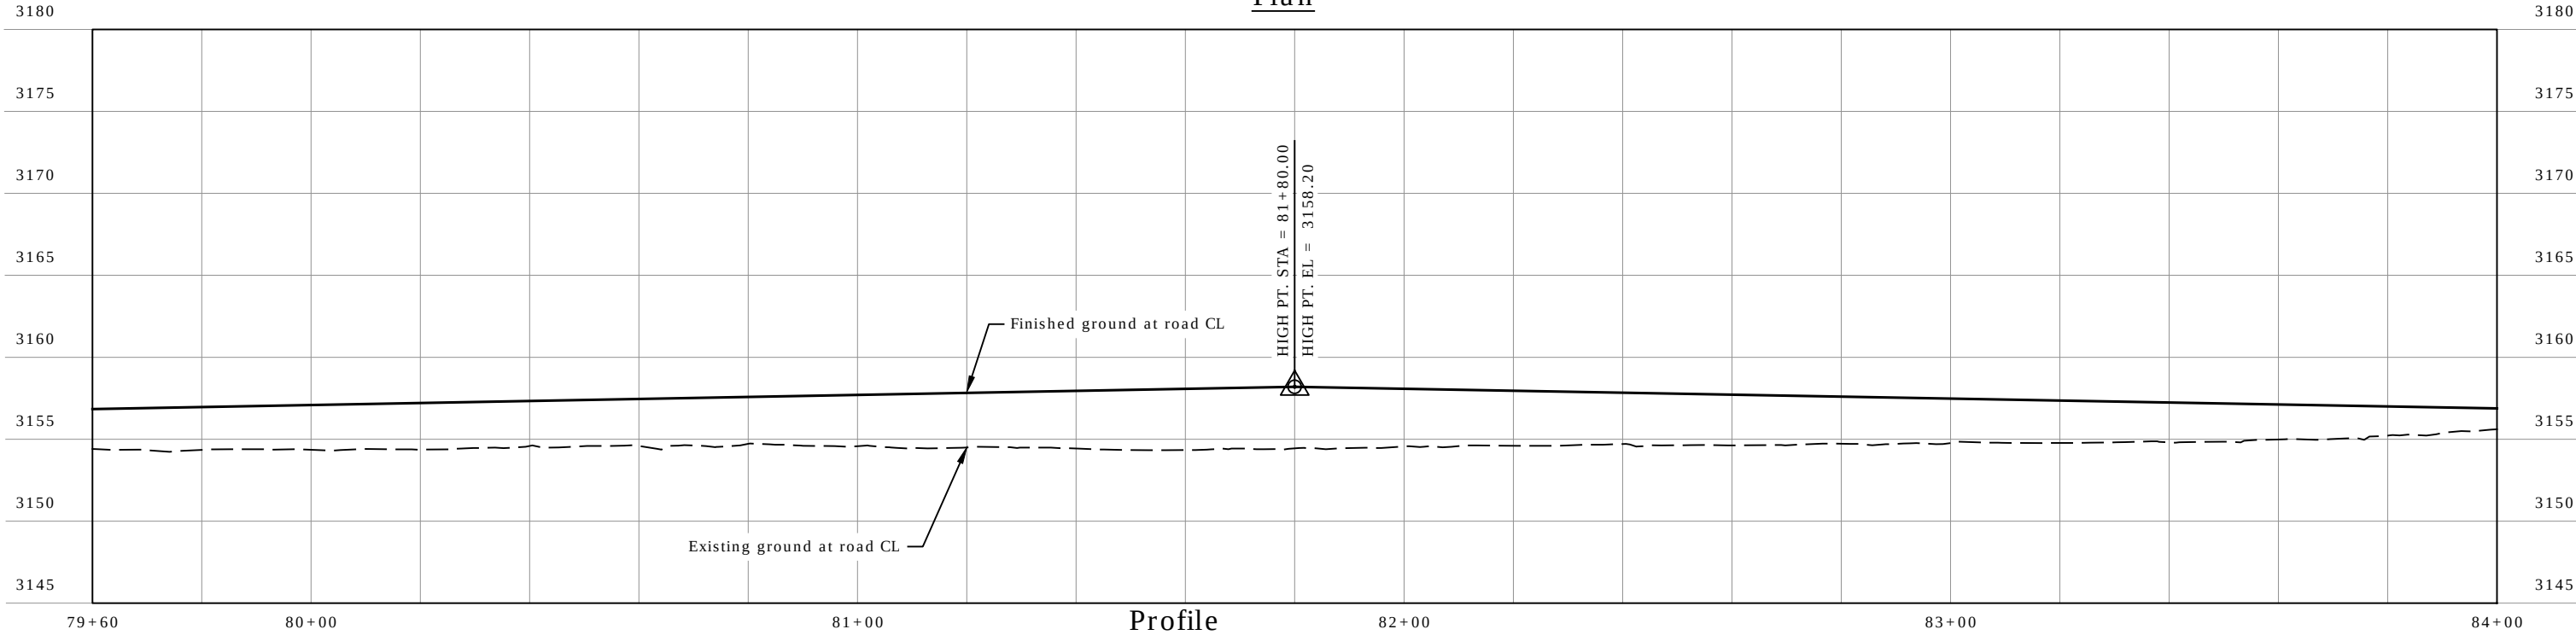

Profile

REVISION	DATE	DESCRIPTION


DESIGNER		PROJ. NO.	
DRAWN		DATE	
CHECKED		SURVEYED	DJA P.C.

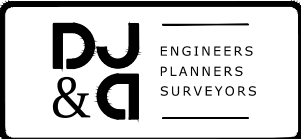


Mullan BUILD
PRELIMINARY 30% NOT FOR CONSTRUCTION

North George Elmer Drive Plan and Profile
STA 79+60 TO 84+00

SHEET	
OF	
B.6	B.52

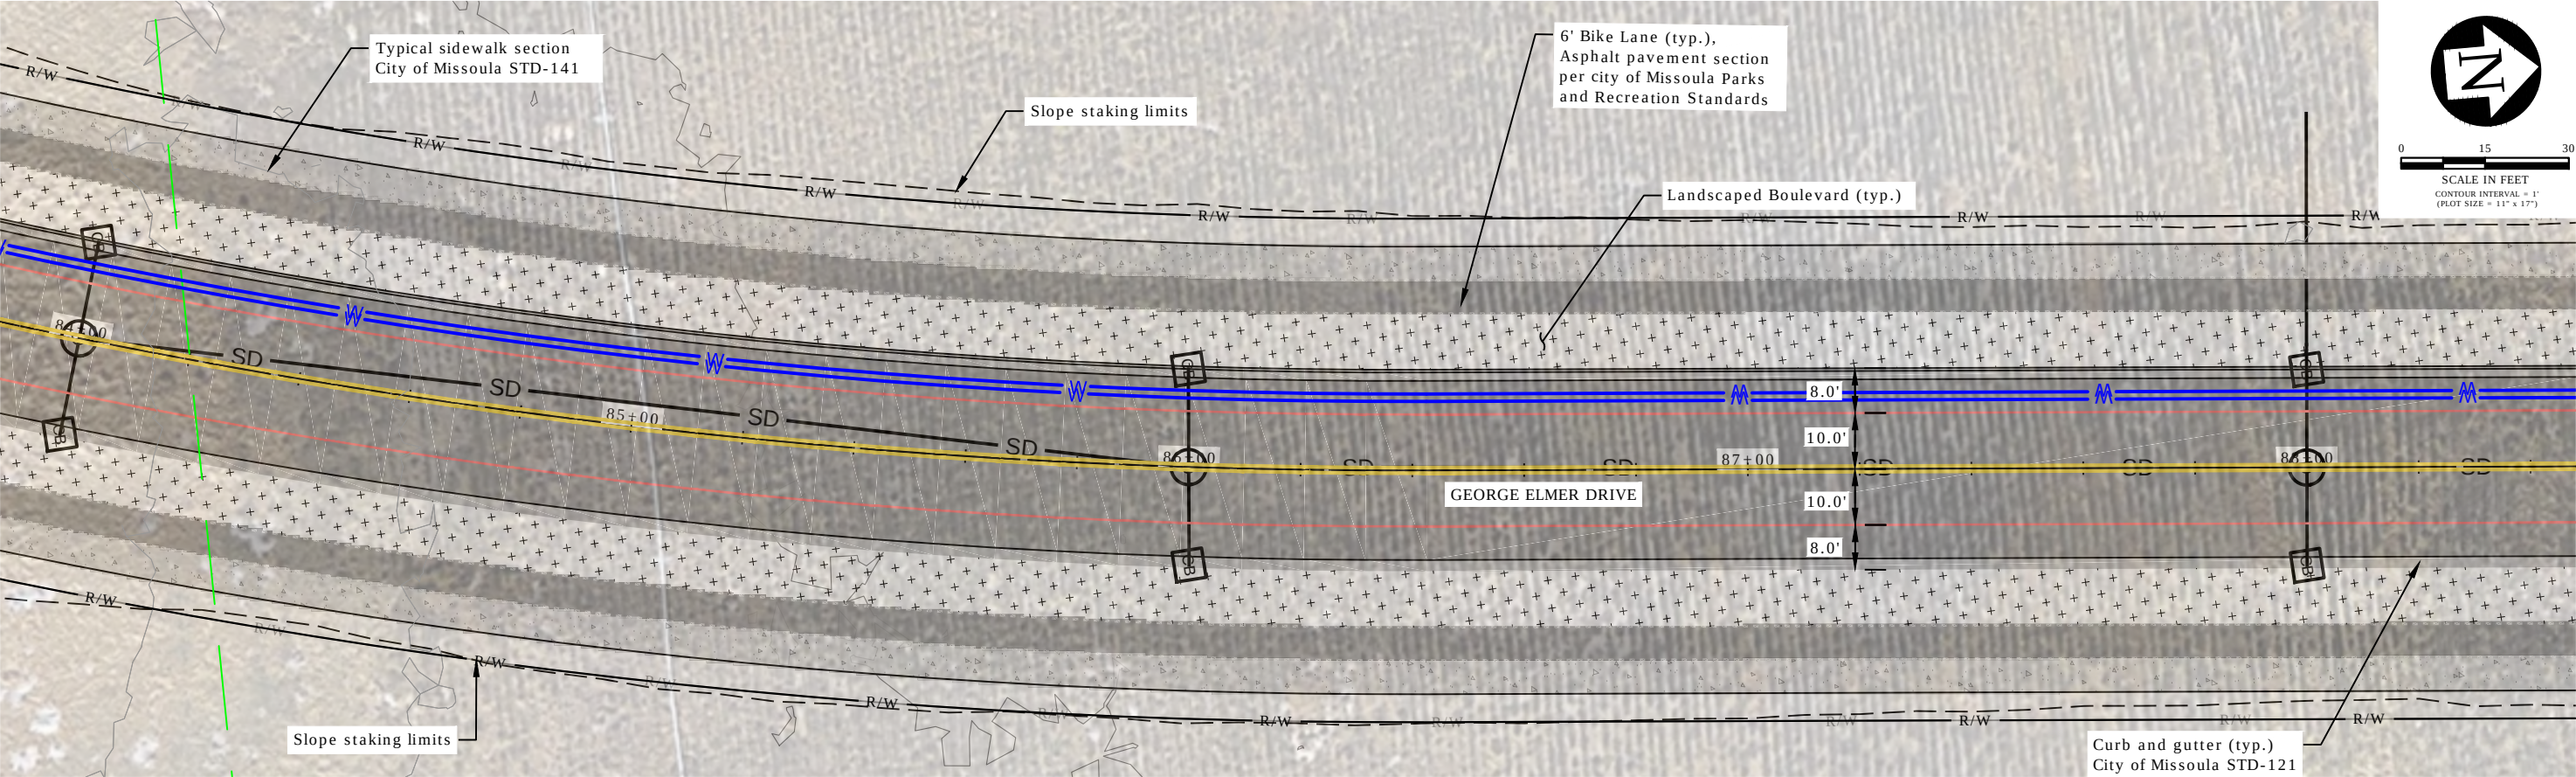

Plan

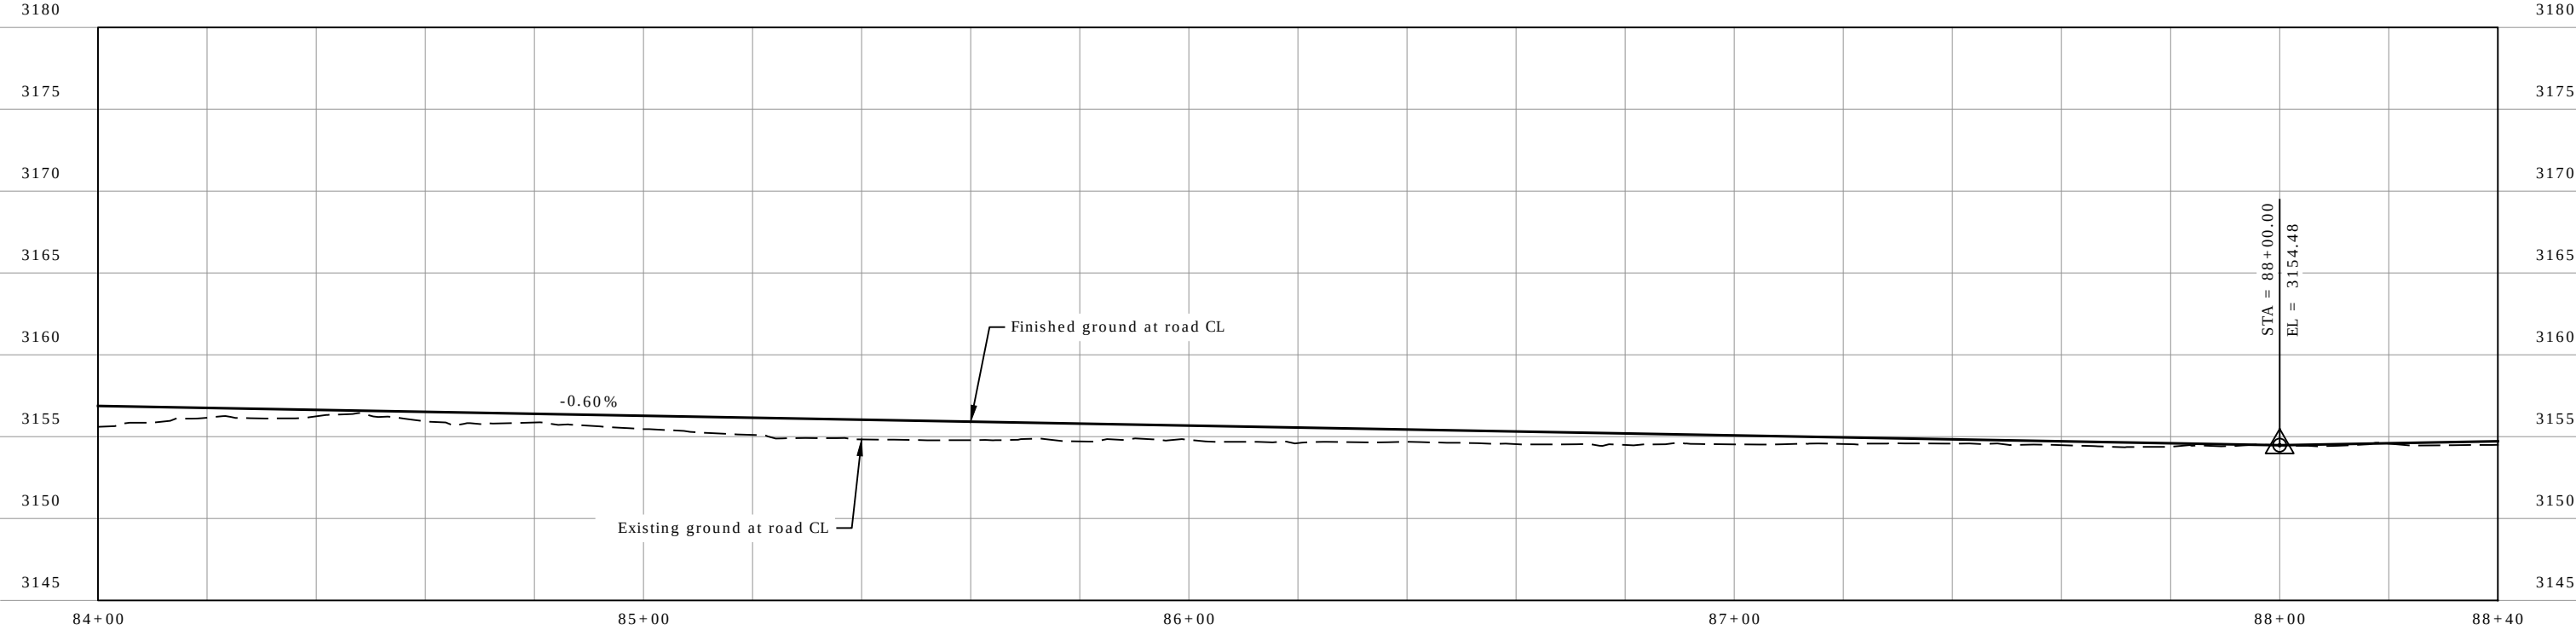

Profile

REVISION	DATE	DESCRIPTION

DESIGNER		PROJ. NO.	
DRAWN		DATE	
CHECKED		SURVEYED	DJA P.C.


DJ
&C

ENGINEERS
PLANNERS
SURVEYORS



Mullan BUILD
PRELIMINARY 30% NOT FOR CONSTRUCTION

North George Elmer Drive Plan and Profile
STA 84+00 TO 88+40

SHEET	OF
B.7	B.52

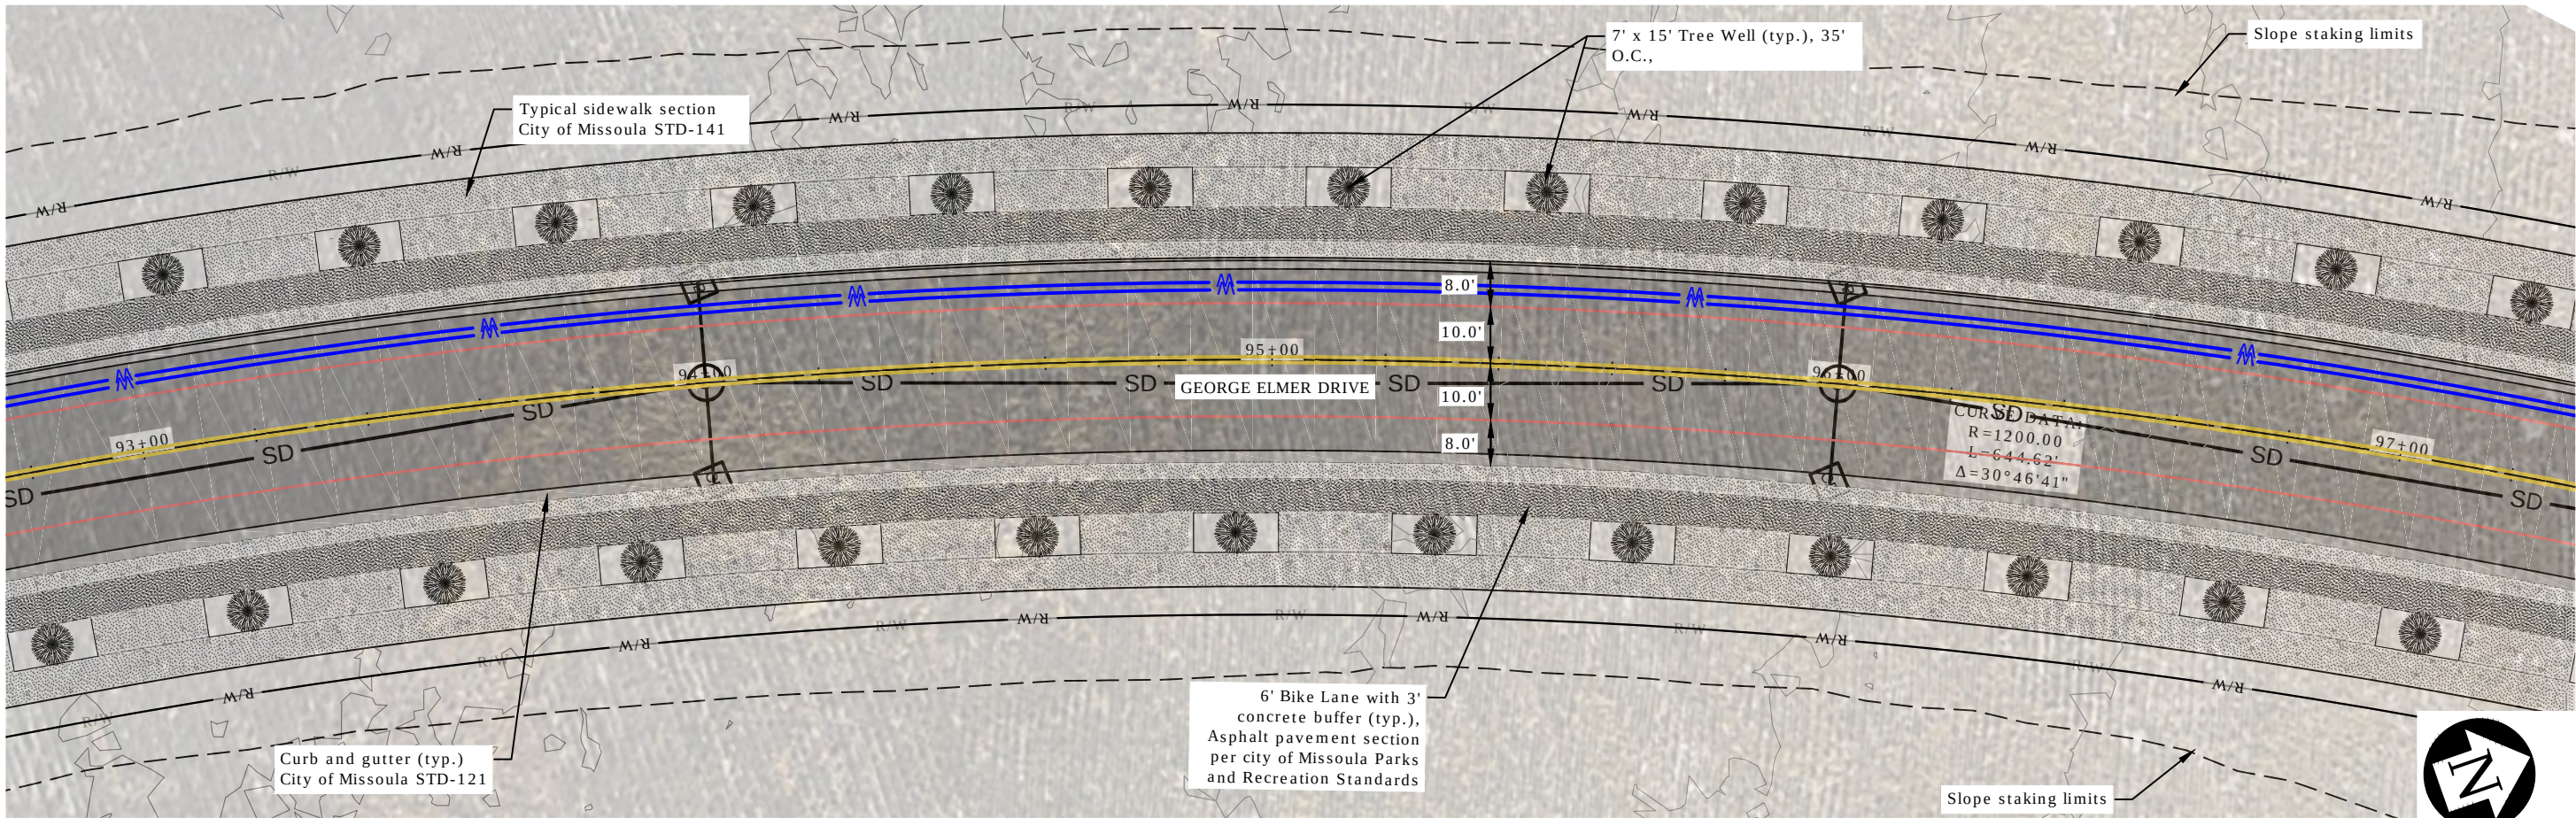


Plan

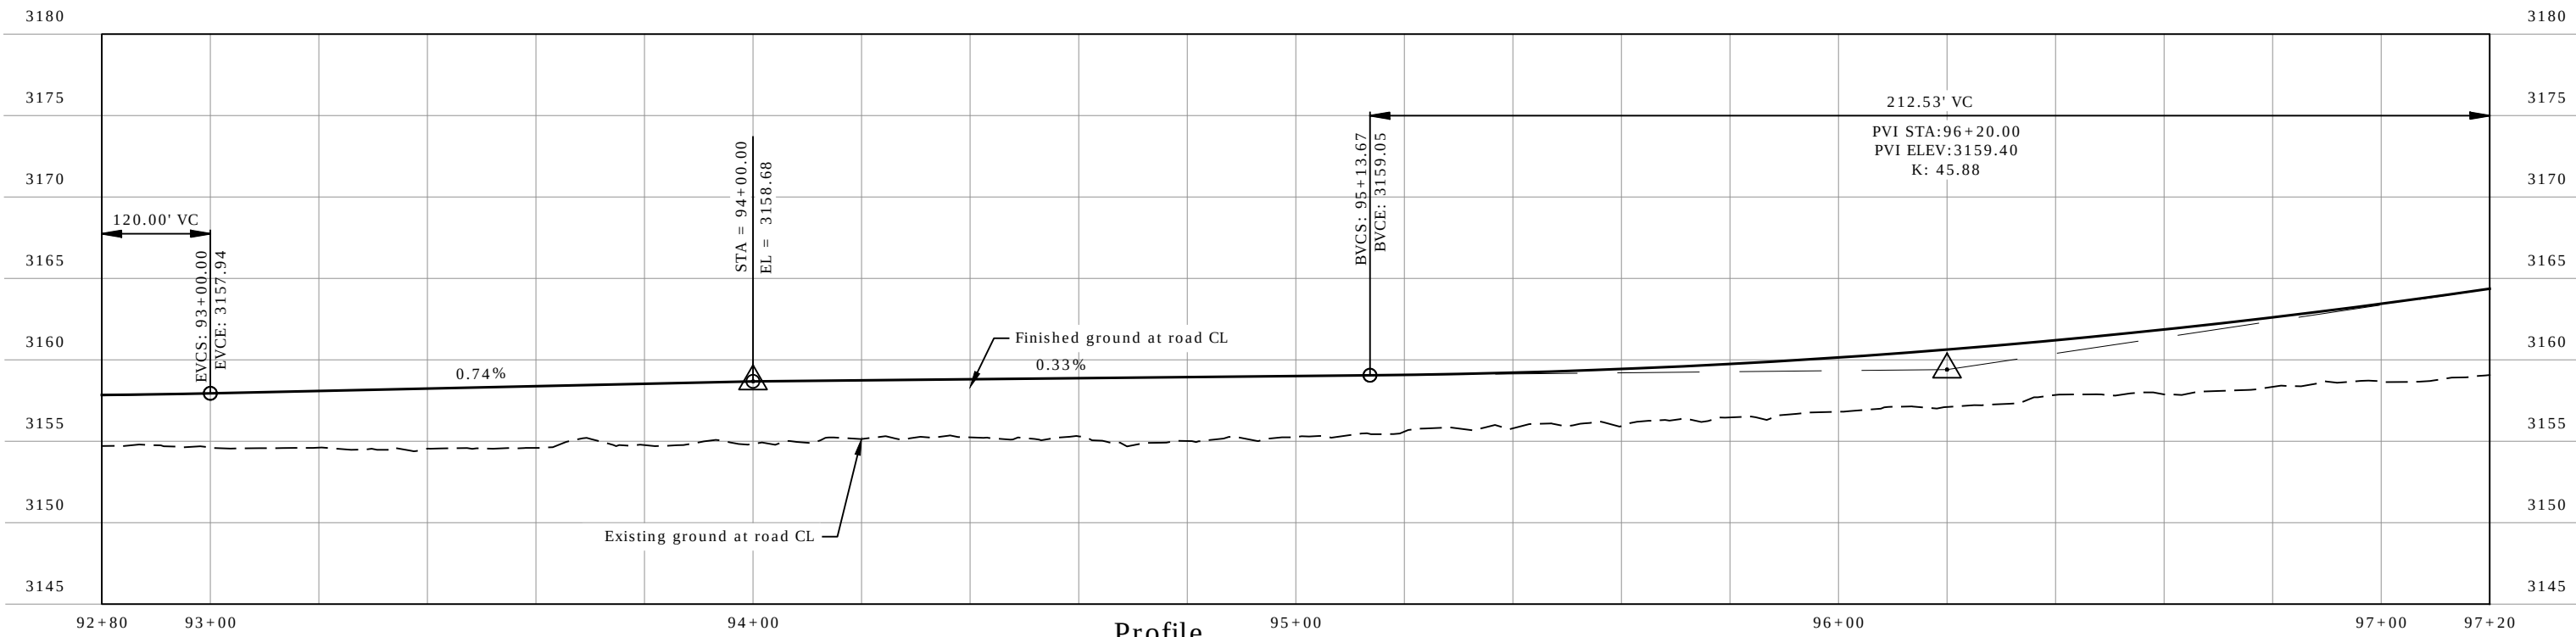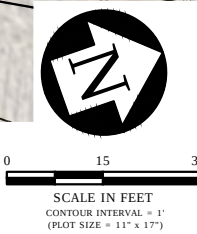

Profile

REVISION	DATE	DESCRIPTION


DESIGNER		PROJ. NO.	
DRAWN		DATE	
CHECKED		SURVEYED	DJA P.C.

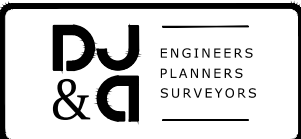


Mullan BUILD
PRELIMINARY 30% NOT FOR CONSTRUCTION

North George Elmer Plan and Profile
STA 92+80 TO 97+20

SHEET	OF
B.9	B.52

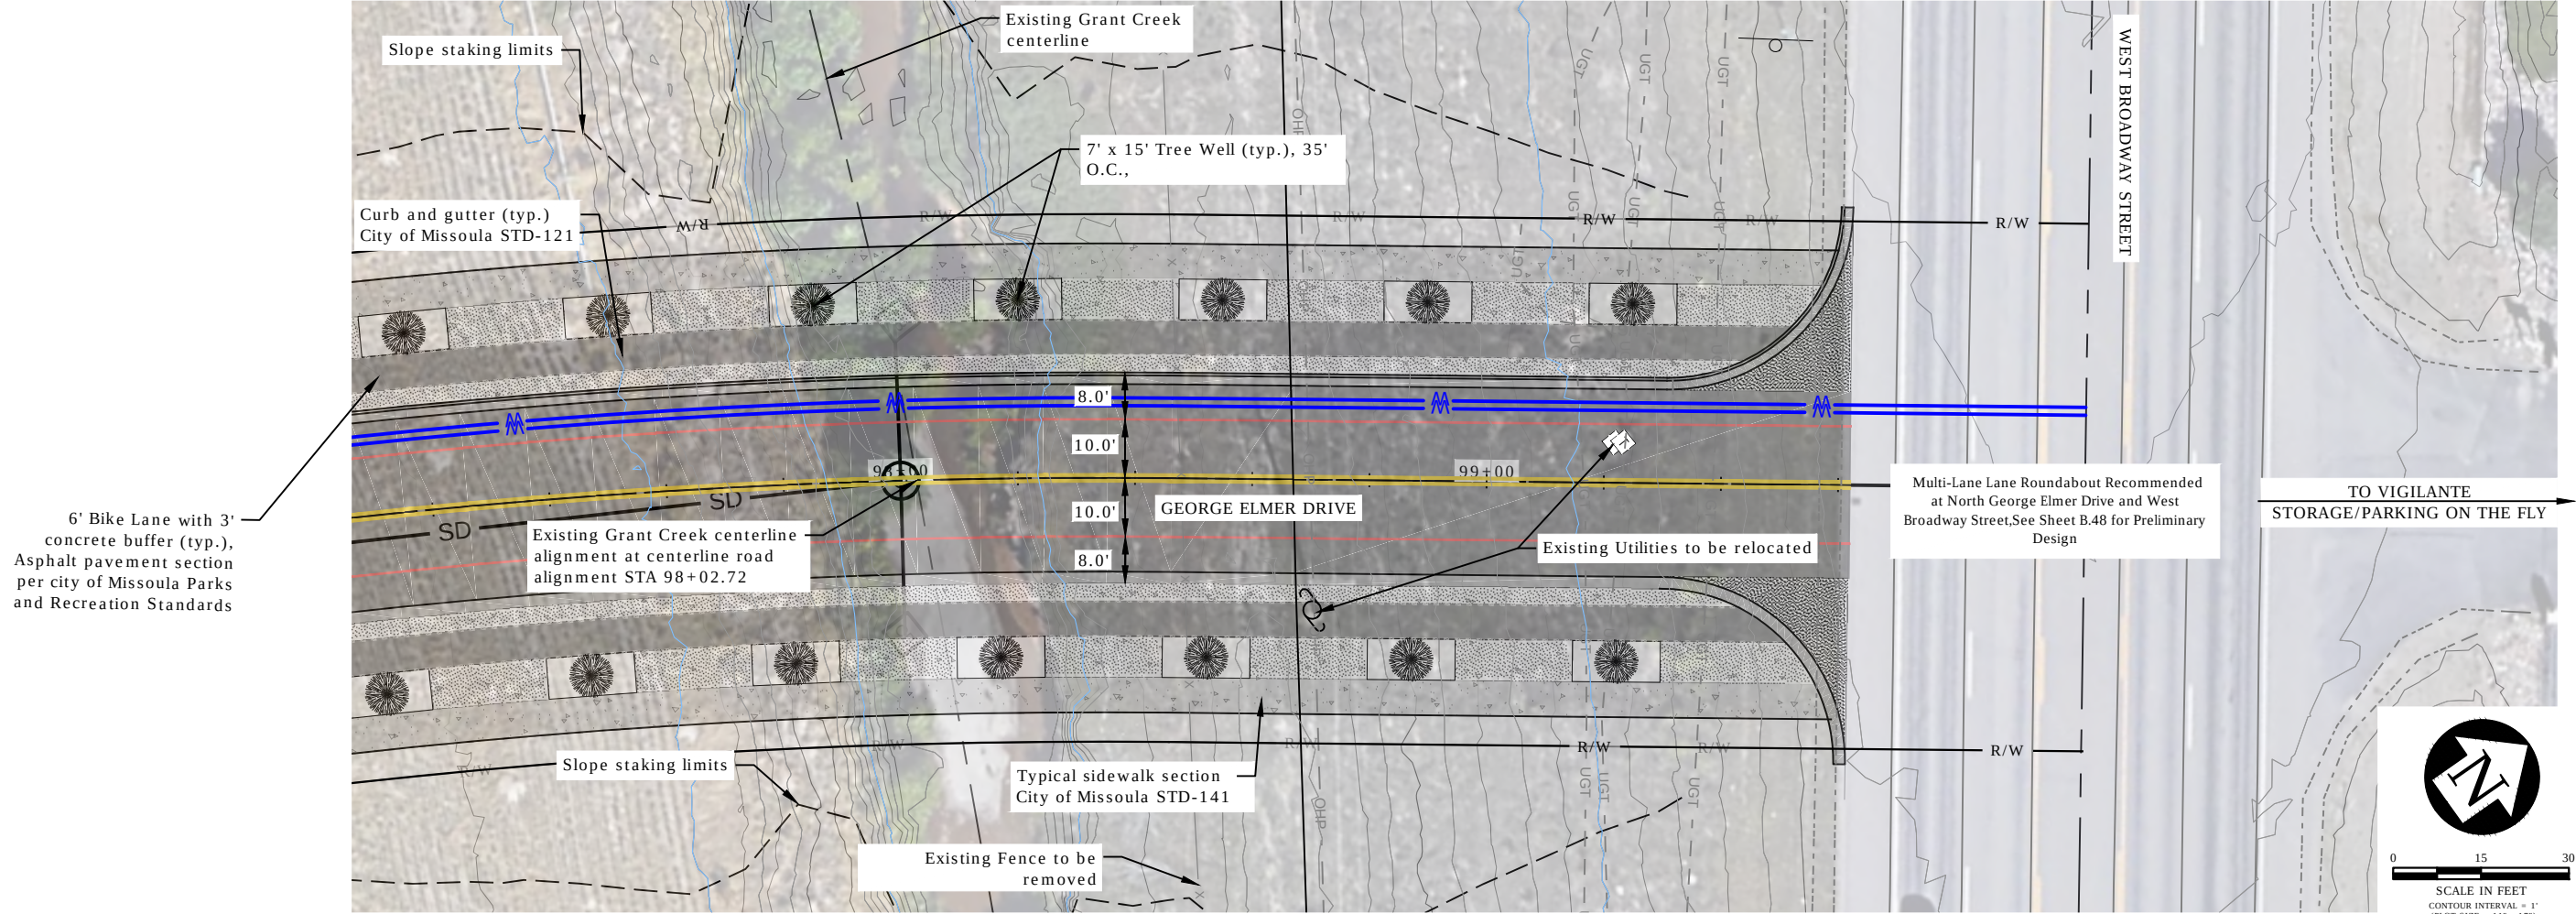


Plan

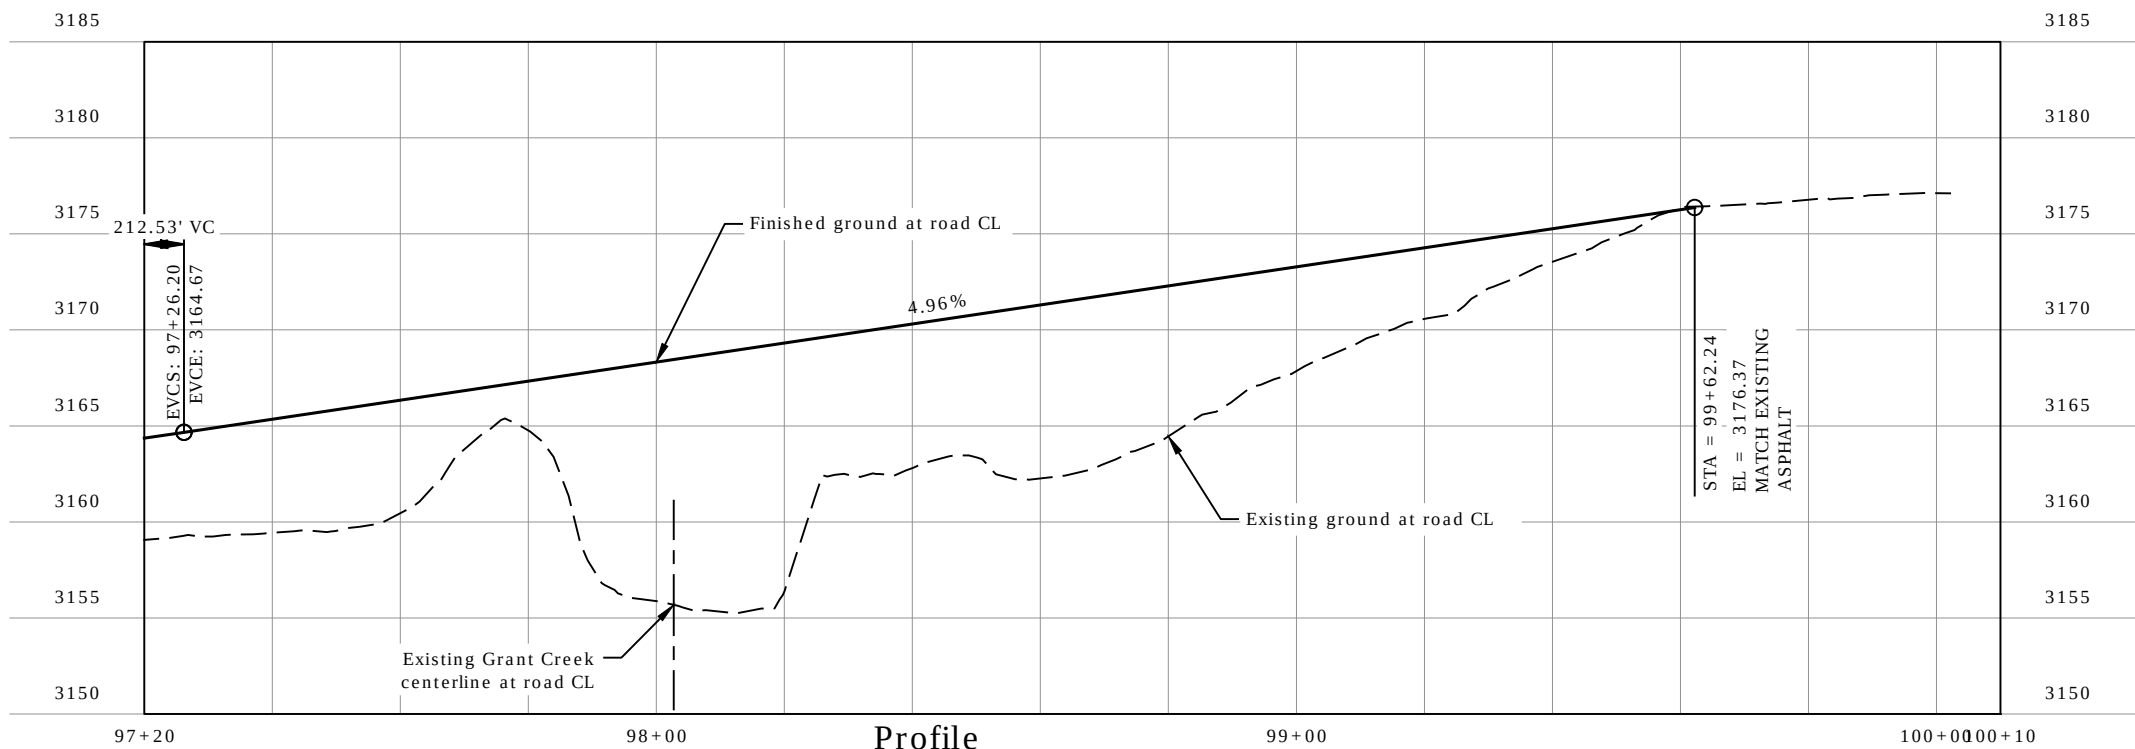

Profile

REVISION	DATE	DESCRIPTION


DESIGNER		PROJ. NO.	
DRAWN		DATE	
CHECKED		SURVEYED	DJA P.C.

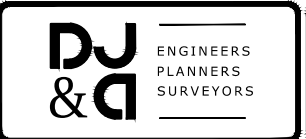


Mullan Build Project
PRELIMINARY 30% NOT FOR CONSTRUCTION

North George Elmer Plan and Profile
STA 97+20 TO 101+60

SHEET	
OF	
B.10	B.52

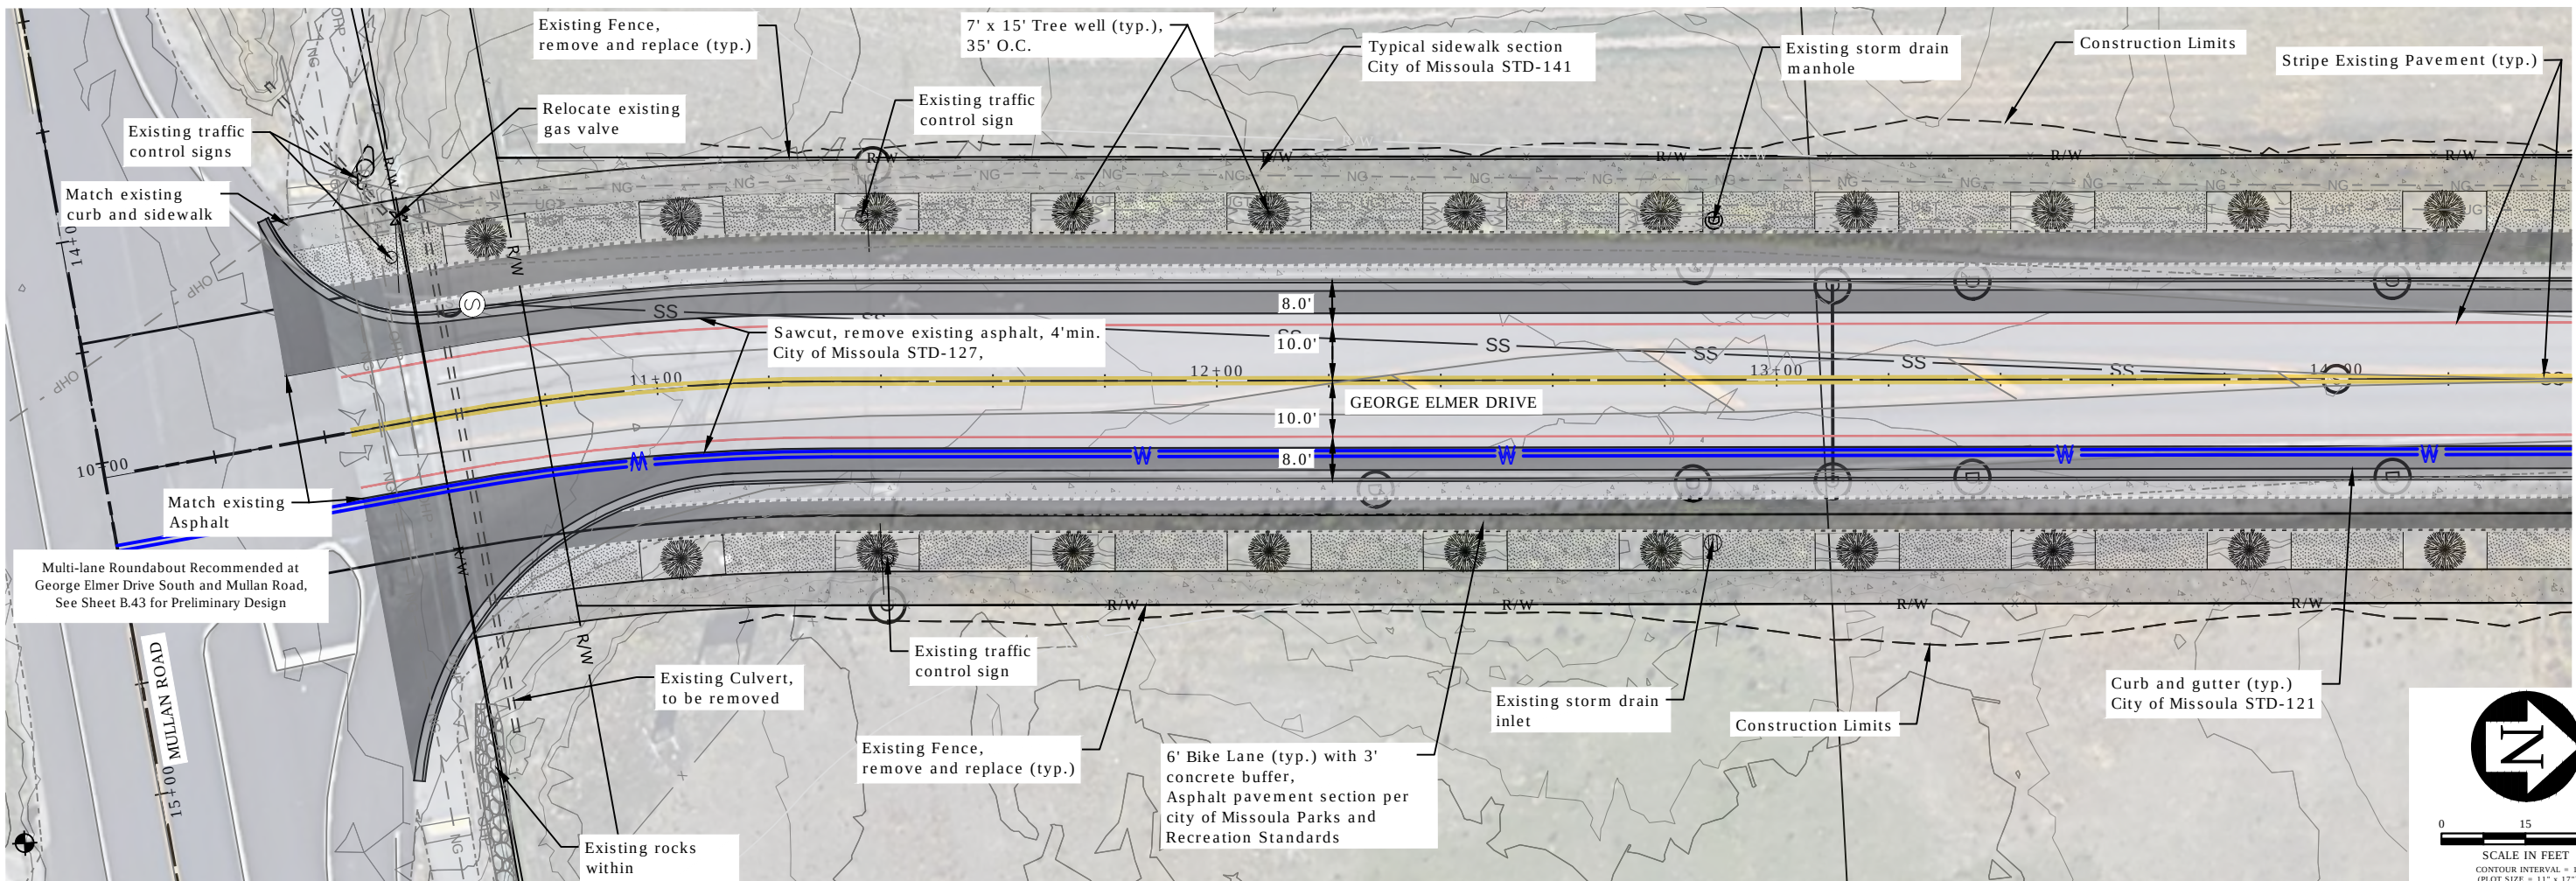


Plan

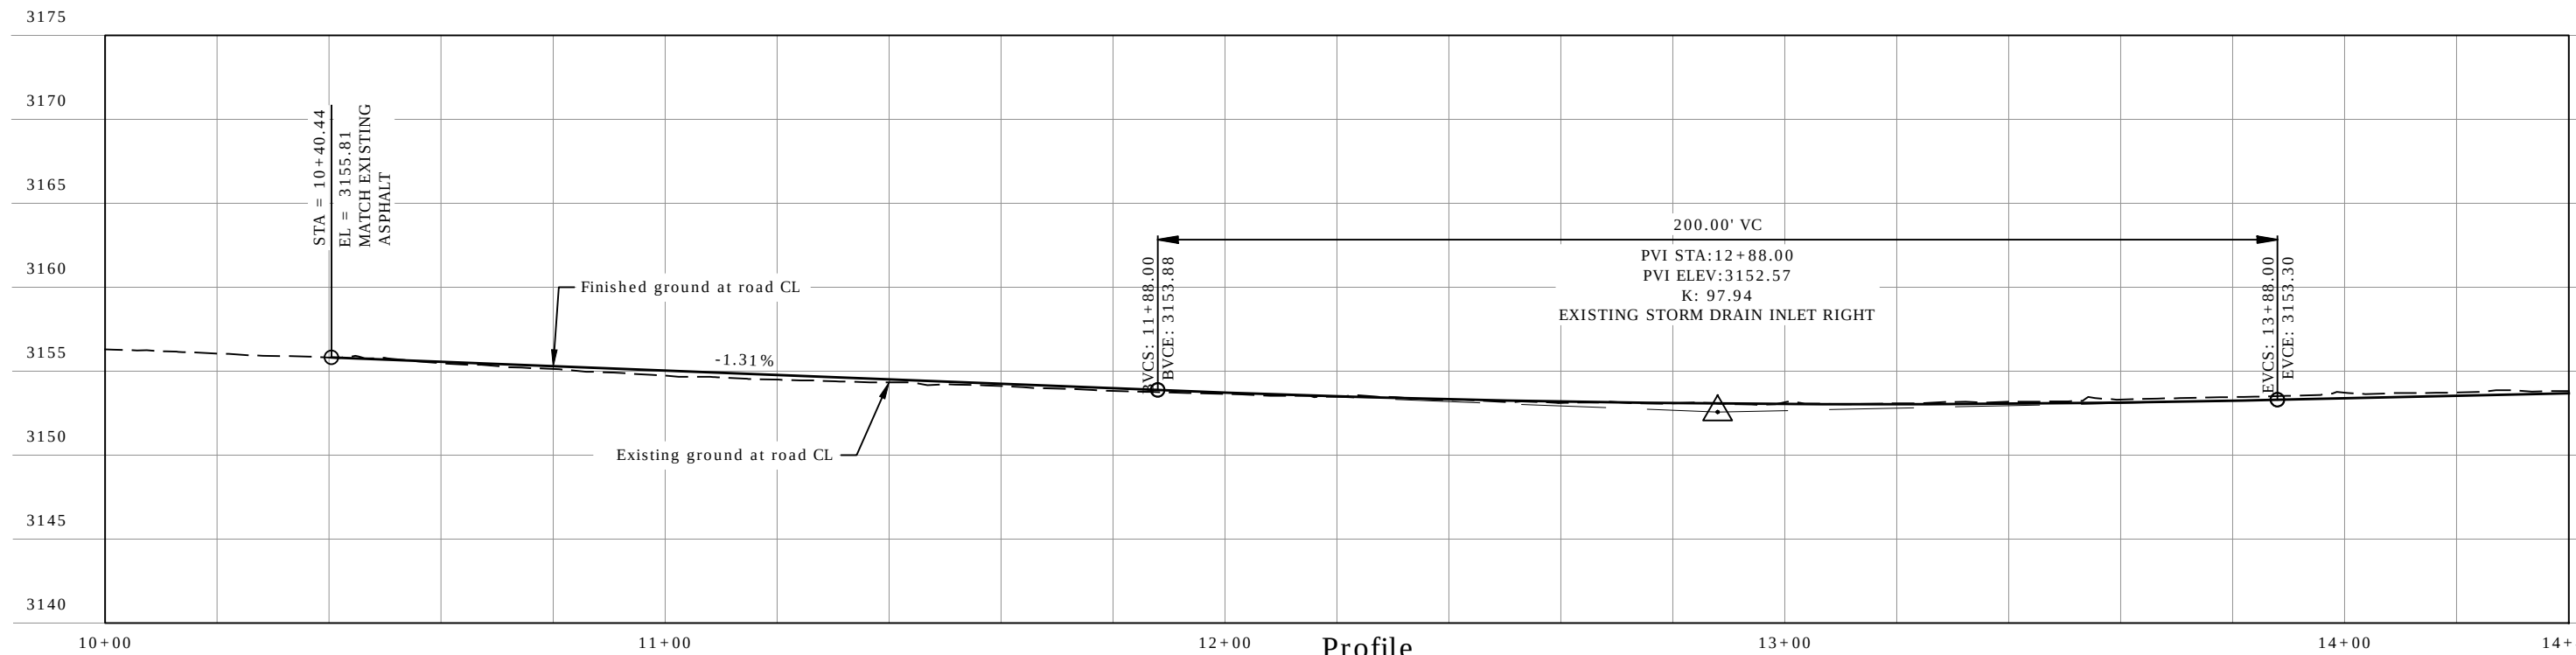

Profile

REVISION	DATE	DESCRIPTION



DESIGNER		PROJ. NO.	
DRAWN		DATE	
CHECKED		SURVEYED	DJ&A P.C.

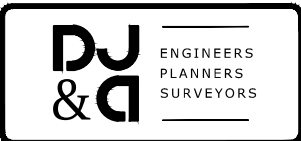

Mullan BUILD
PRELIMINARY 30% NOT FOR CONSTRUCTION


South George Elmer Drive Plan and Profile
STA 10+00 TO 14+40

SHEET	
OF	
B.11	B.52

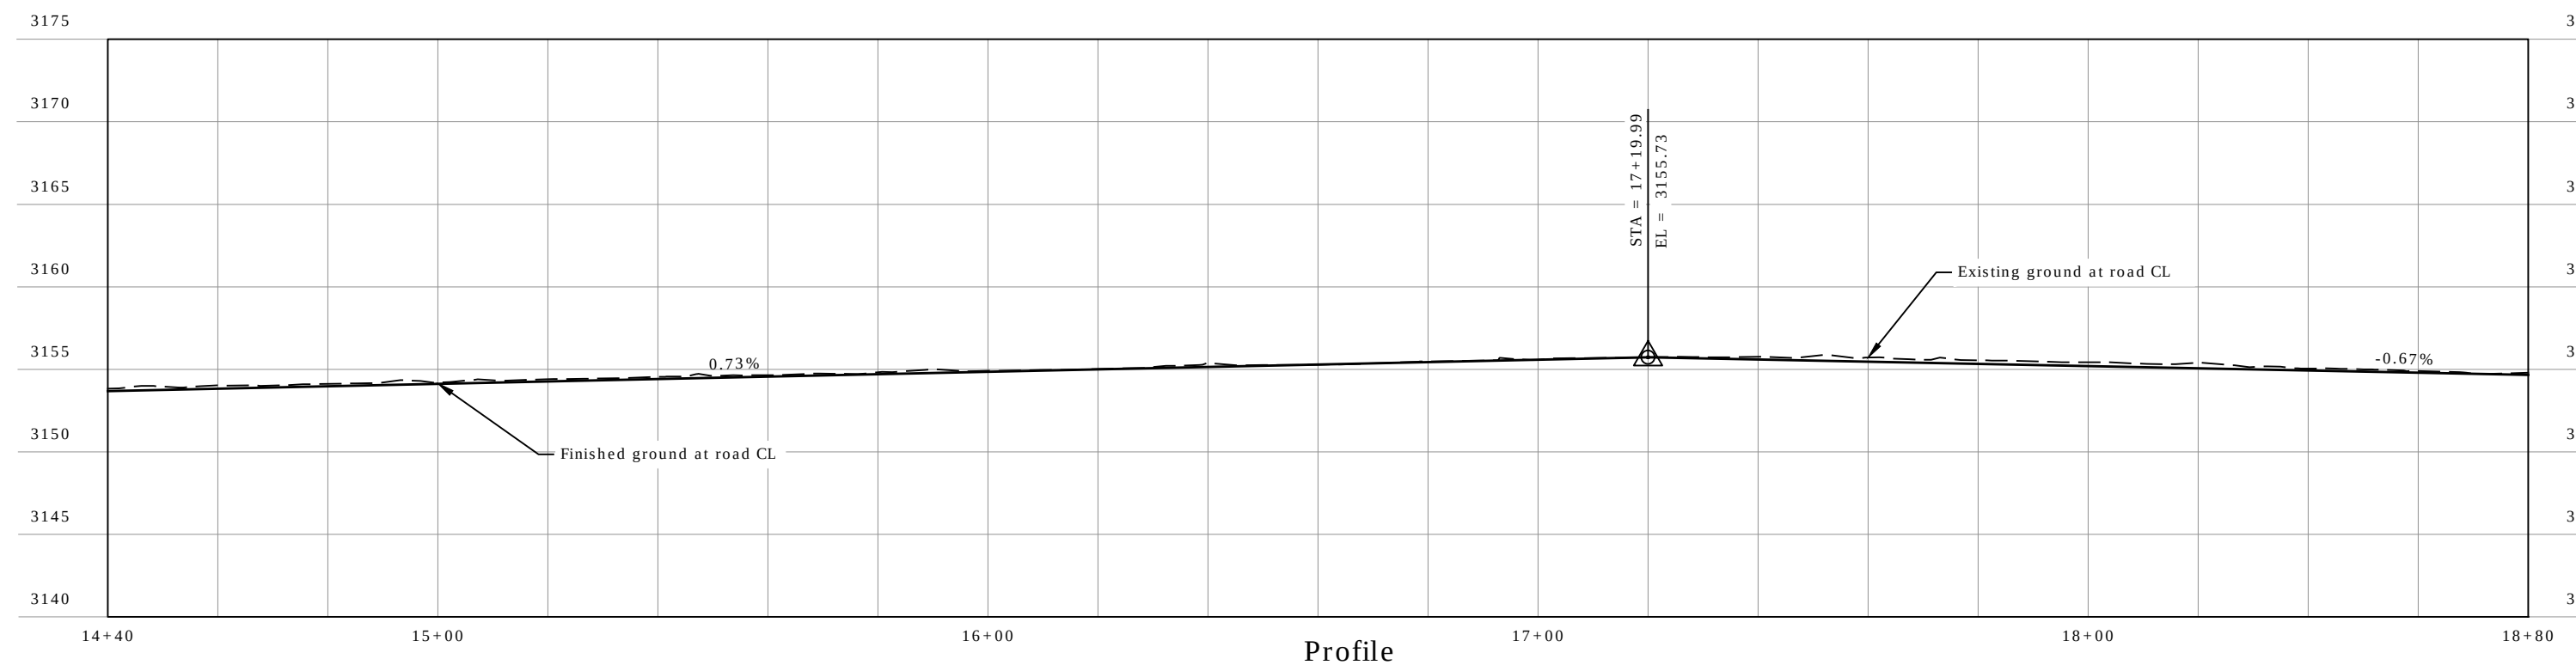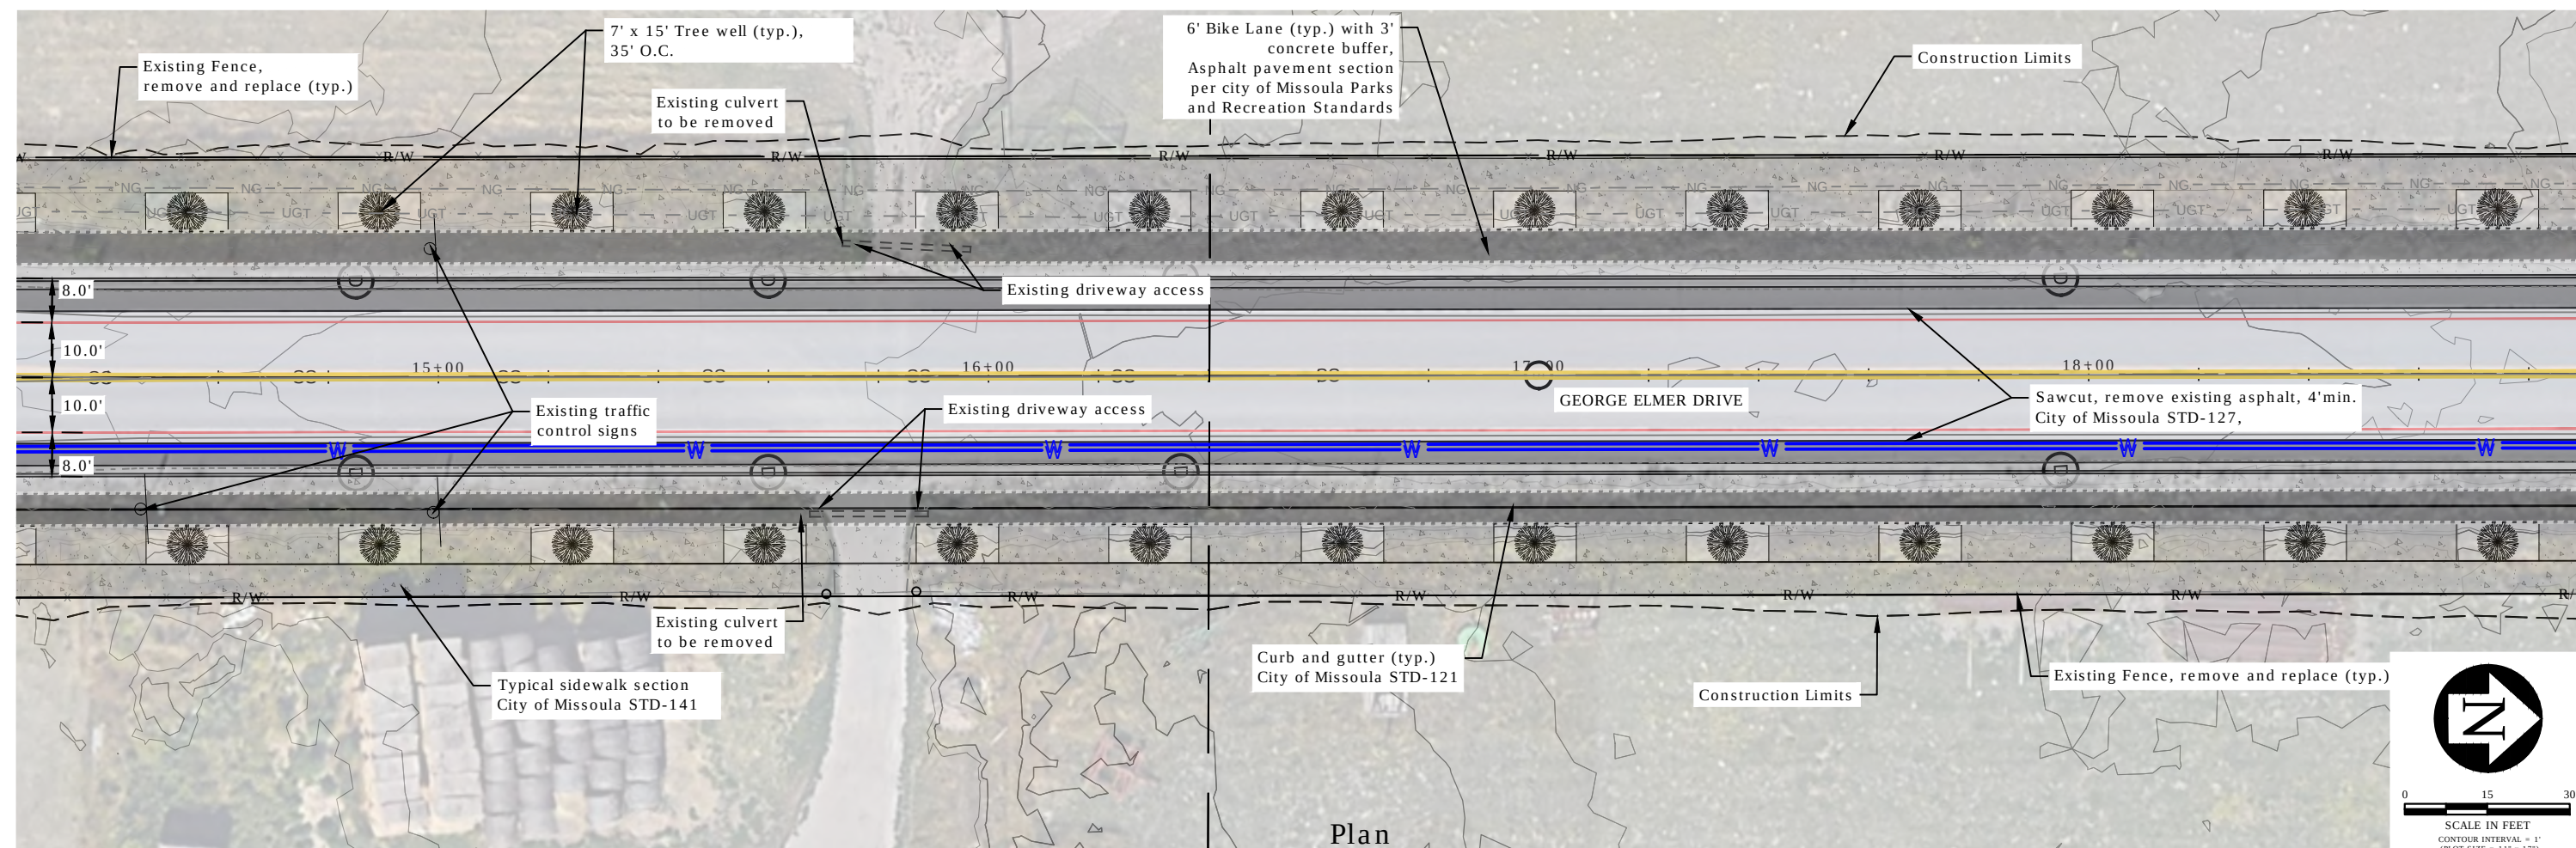

REVISION	DATE	DESCRIPTION


DESIGNER		PROJ. NO.	
DRAWN		DATE	
CHECKED		SURVEYED	DJA P.C.

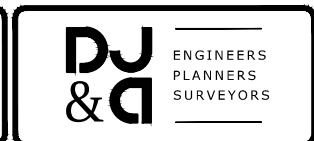


Mullan BUILD
PRELIMINARY 30% NOT FOR CONSTRUCTION

South George Elmer Drive Plan and Profile
STA 14+40 TO 18+80

SHEET	
OF	
B.12	B.52

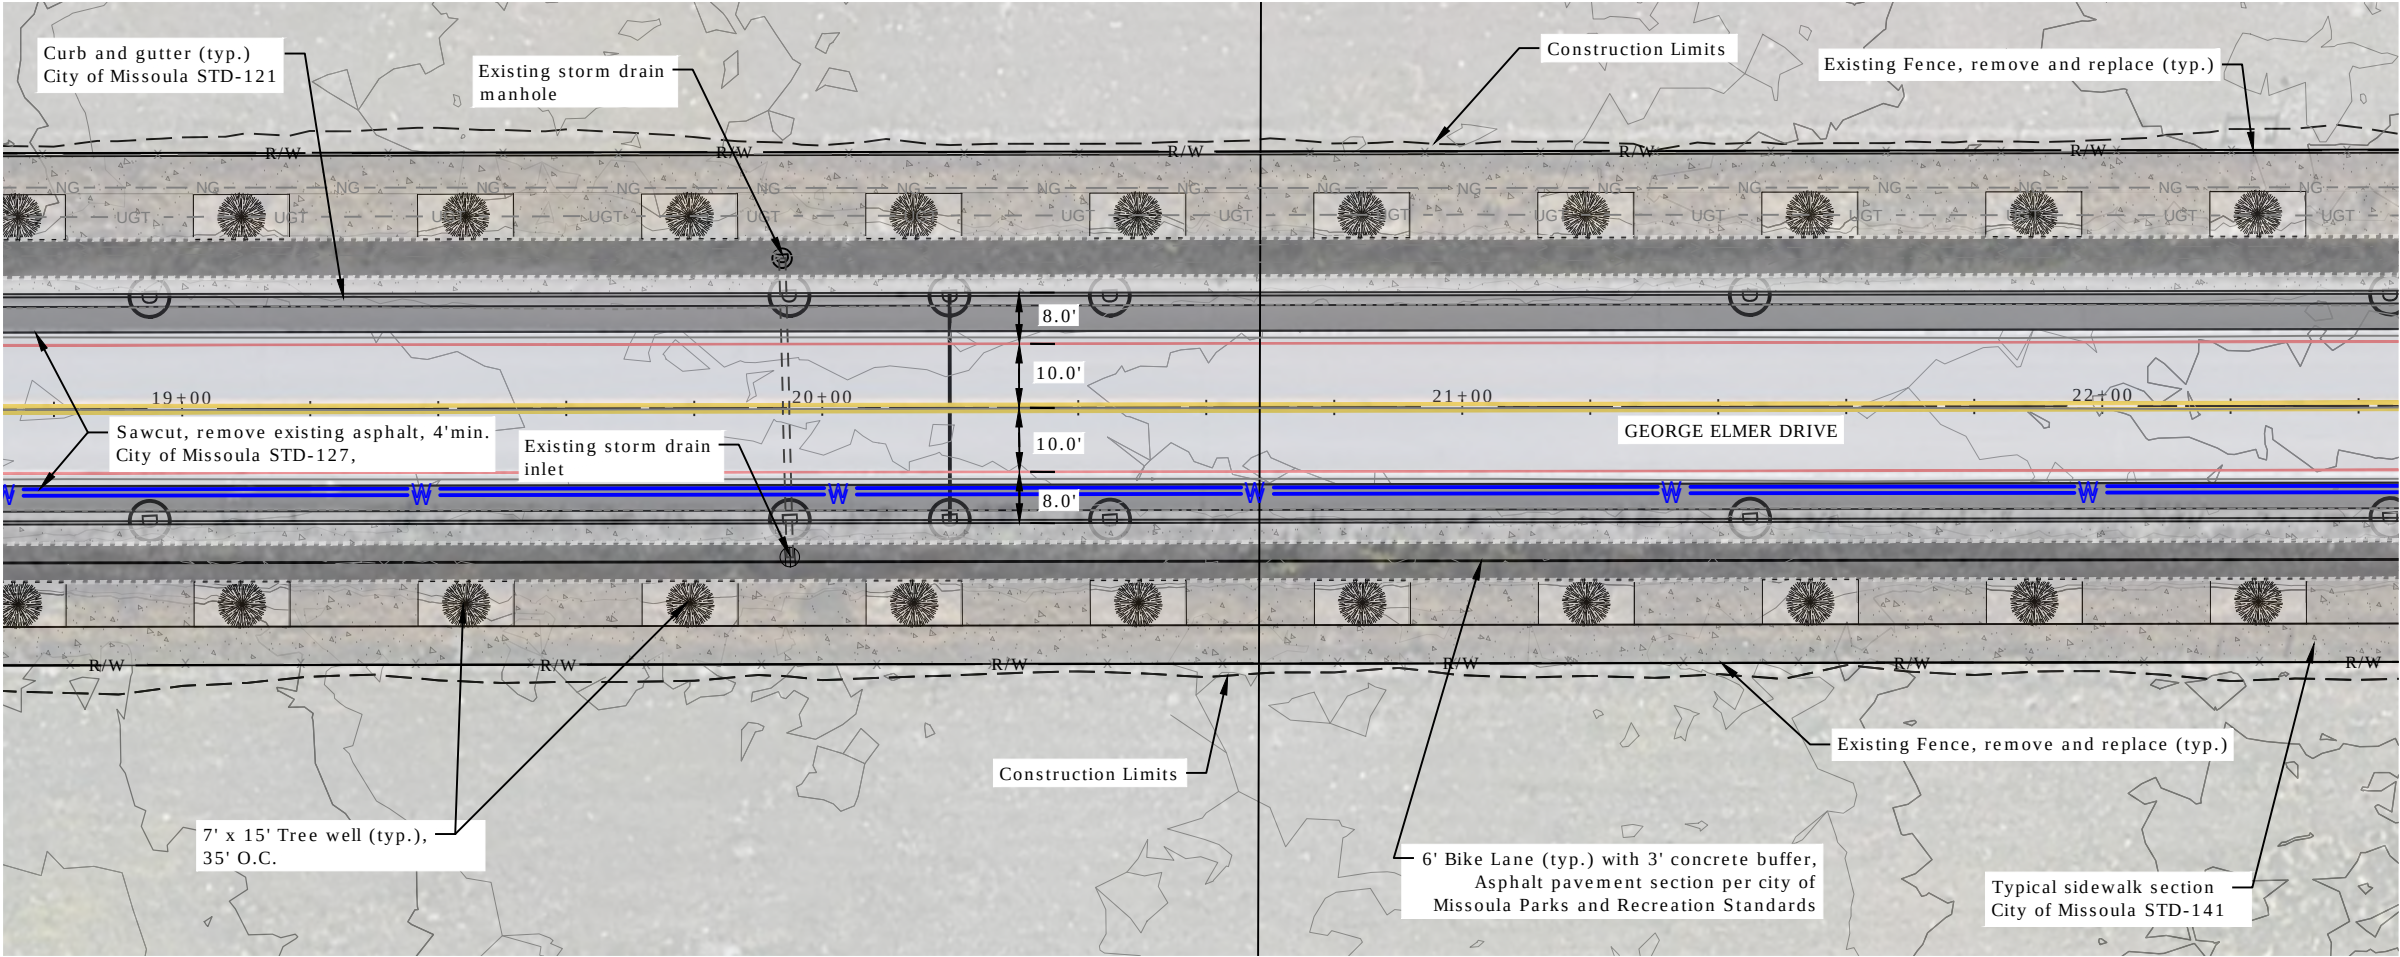


Plan

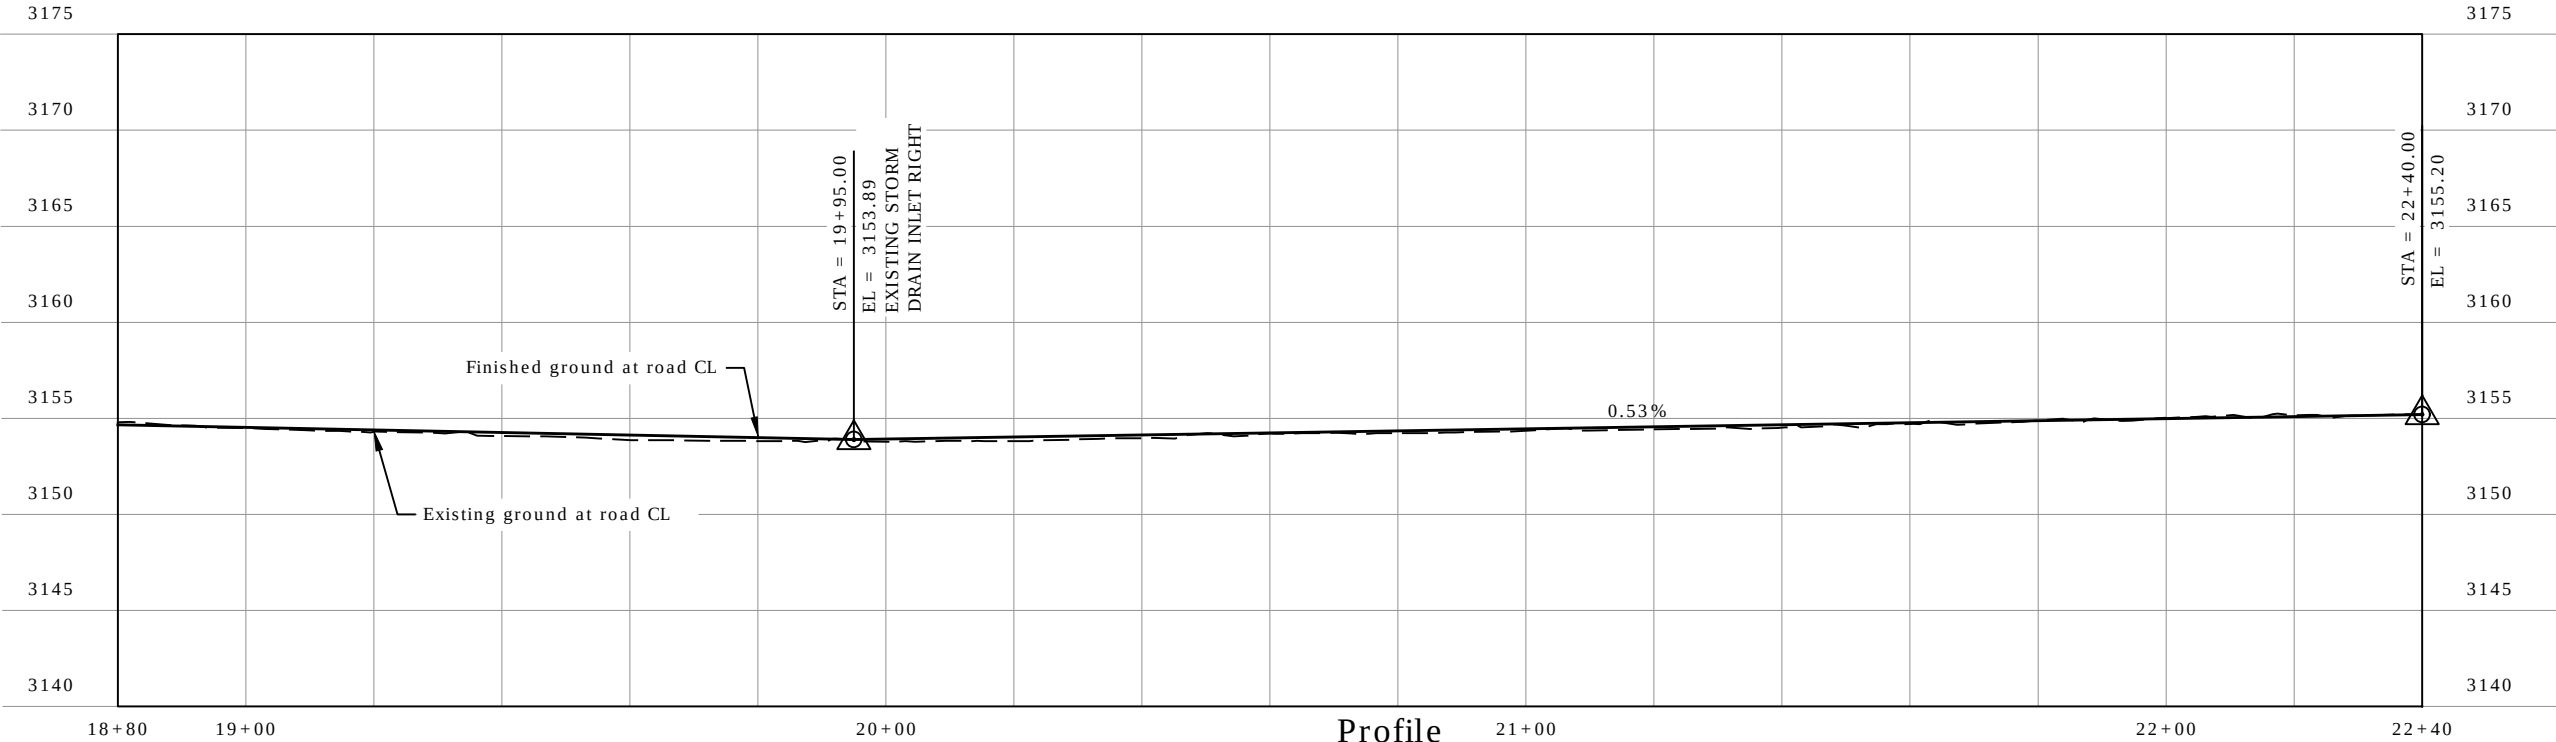

Profile

REVISION	DATE	DESCRIPTION



DESIGNER		PROJ. NO.	
DRAWN		DATE	
CHECKED		SURVEYED	DJ&A P.C.

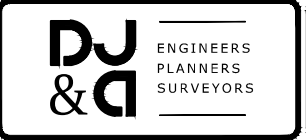

Mullan Build Project
PRELIMINARY 30% NOT FOR CONSTRUCTION

South George Elmer Drive Plan and Profile
STA 18+80 TO 22+40

SHEET	
OF	
B.13	B.52

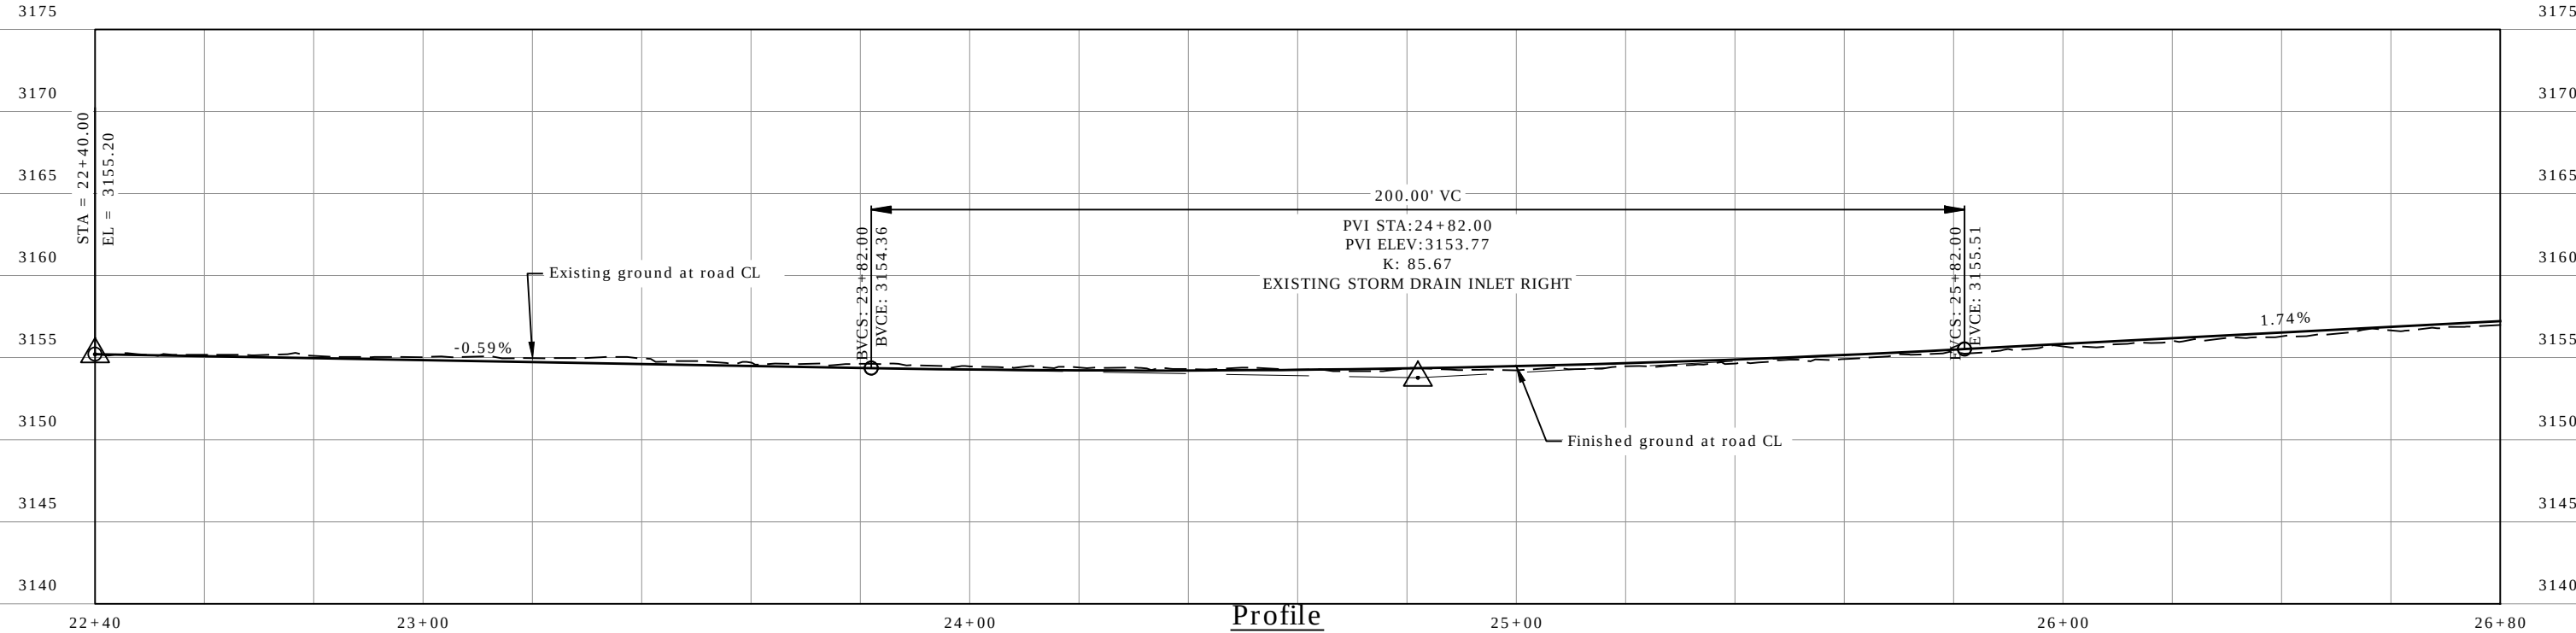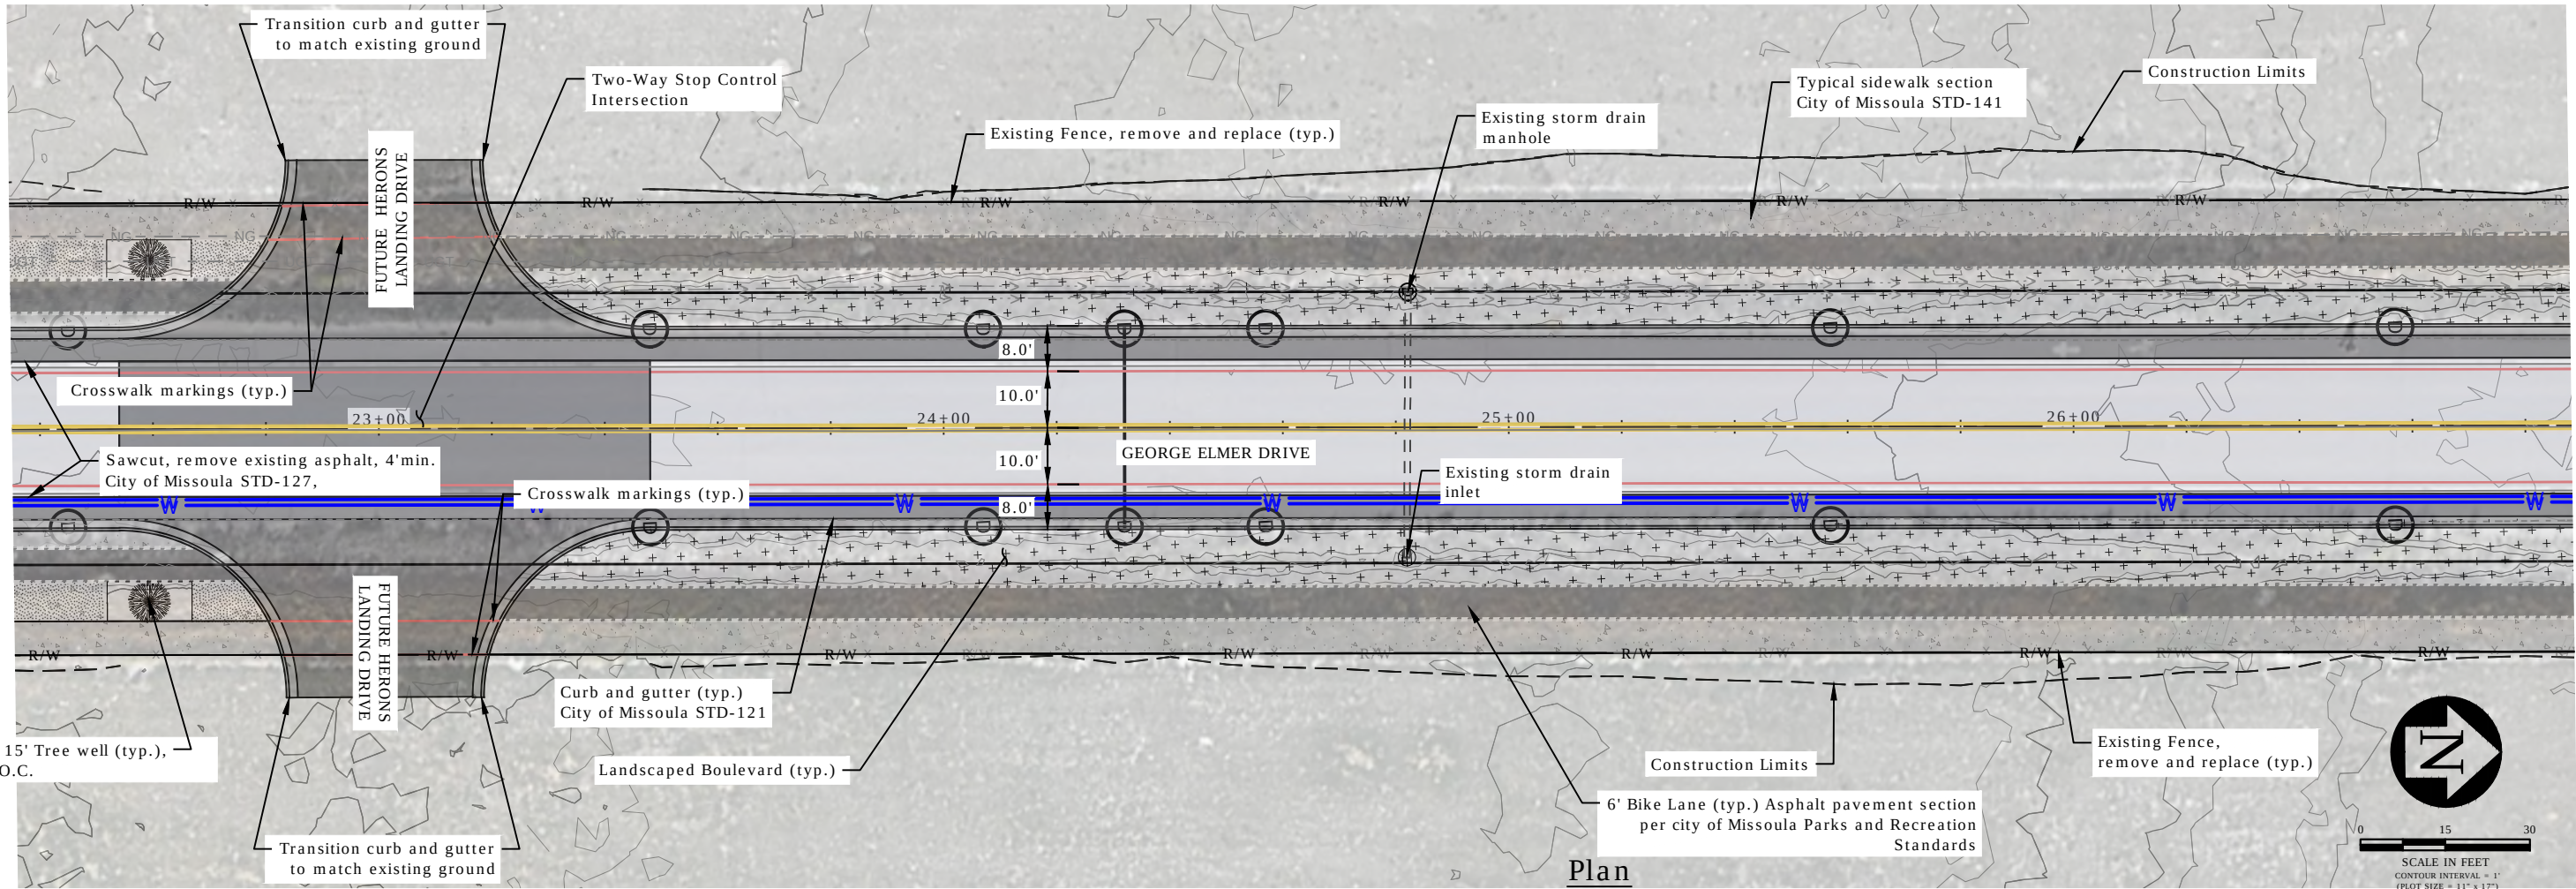

REVISION	DATE	DESCRIPTION

DESIGNER	PROJ. NO.
DRAWN	DATE
CHECKED	SURVEYED




ENGINEERS
PLANNERS
SURVEYORS


Mullan BUILD
PRELIMINARY 30% NOT FOR CONSTRUCTION

South George Elmer Drive Plan and Profile
STA 22+40 TO 26+80


SHEET	OF
B.14	B.52

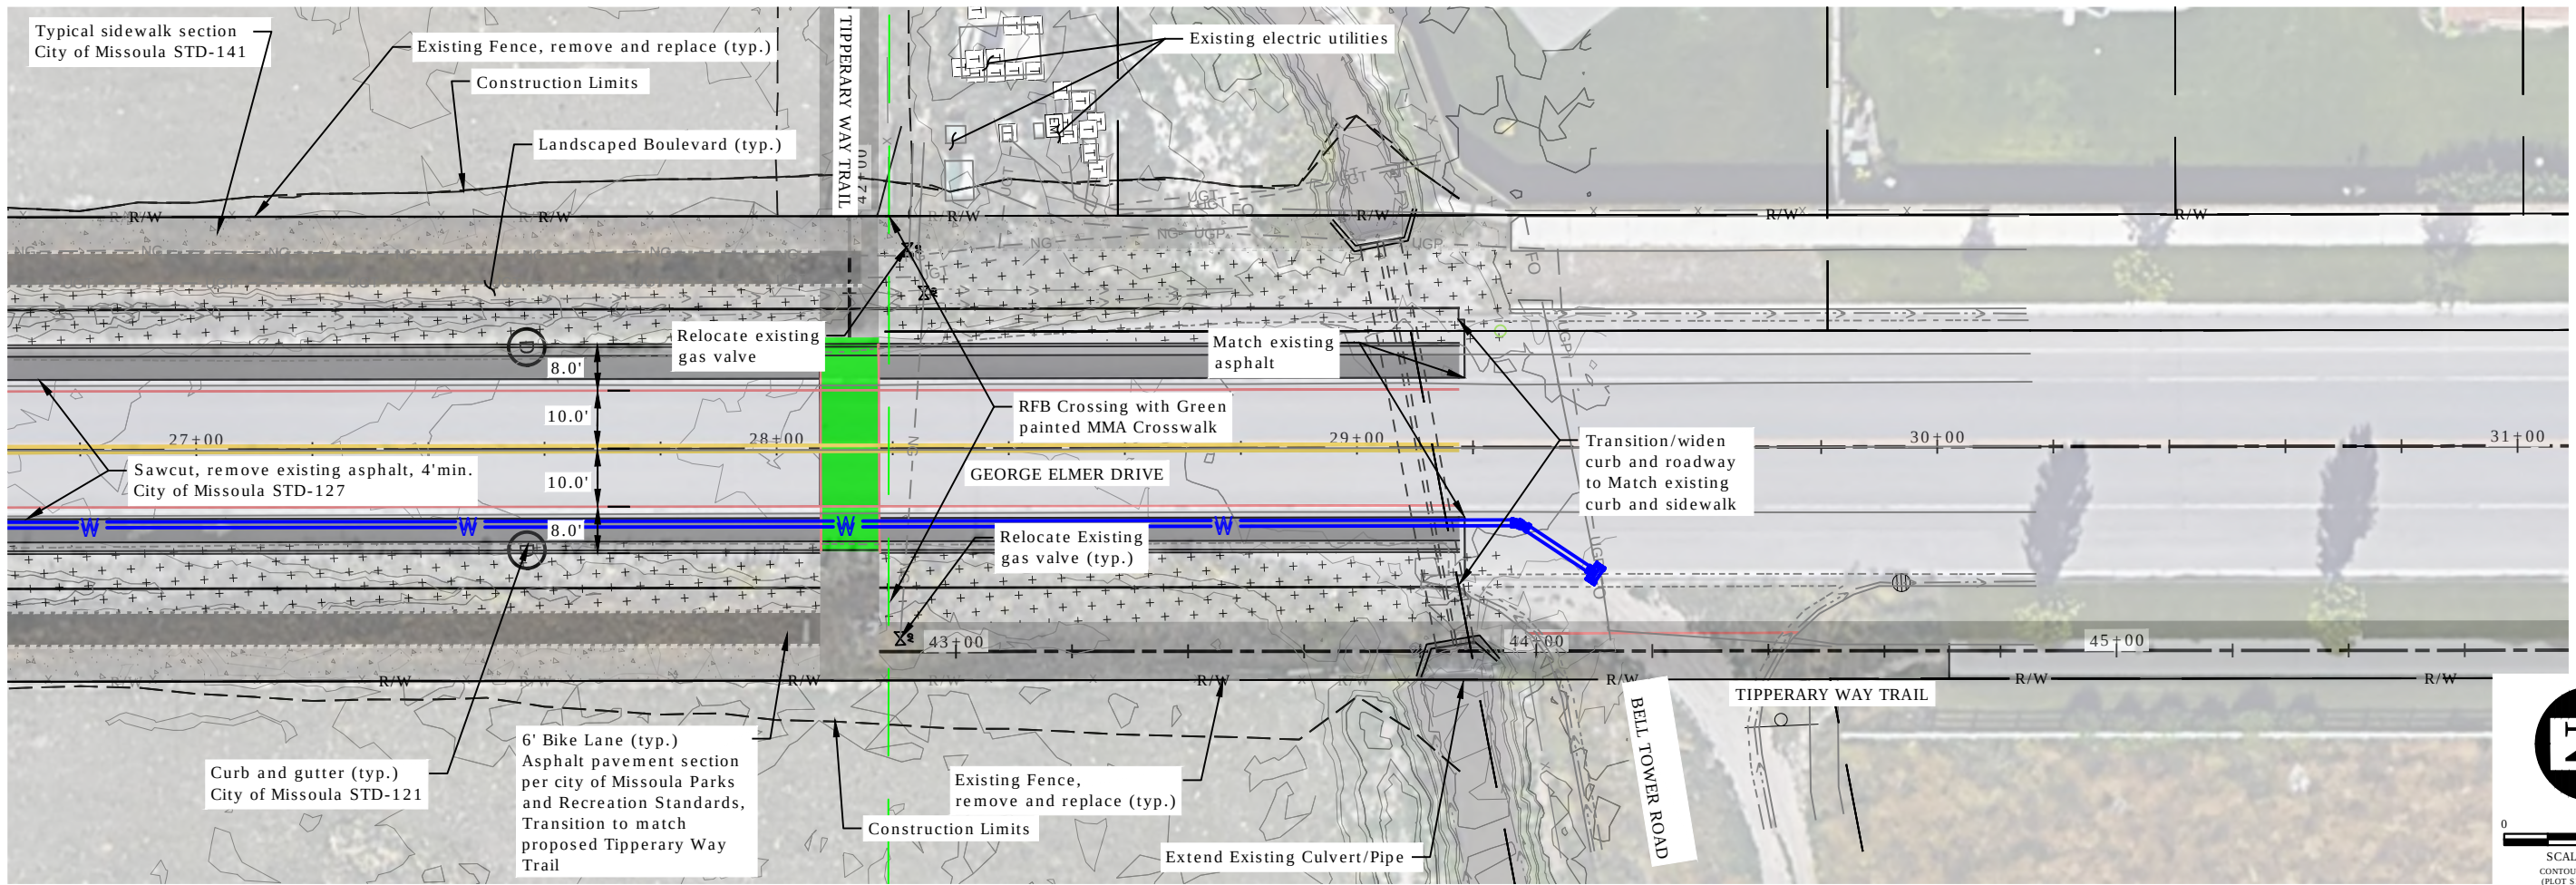

Tipperary Way Trail Continued on Sheet C.19
George Elmer Drive Continued on Sheet B.16

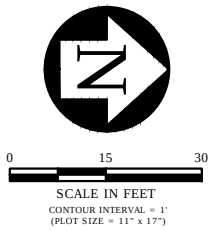


Plan

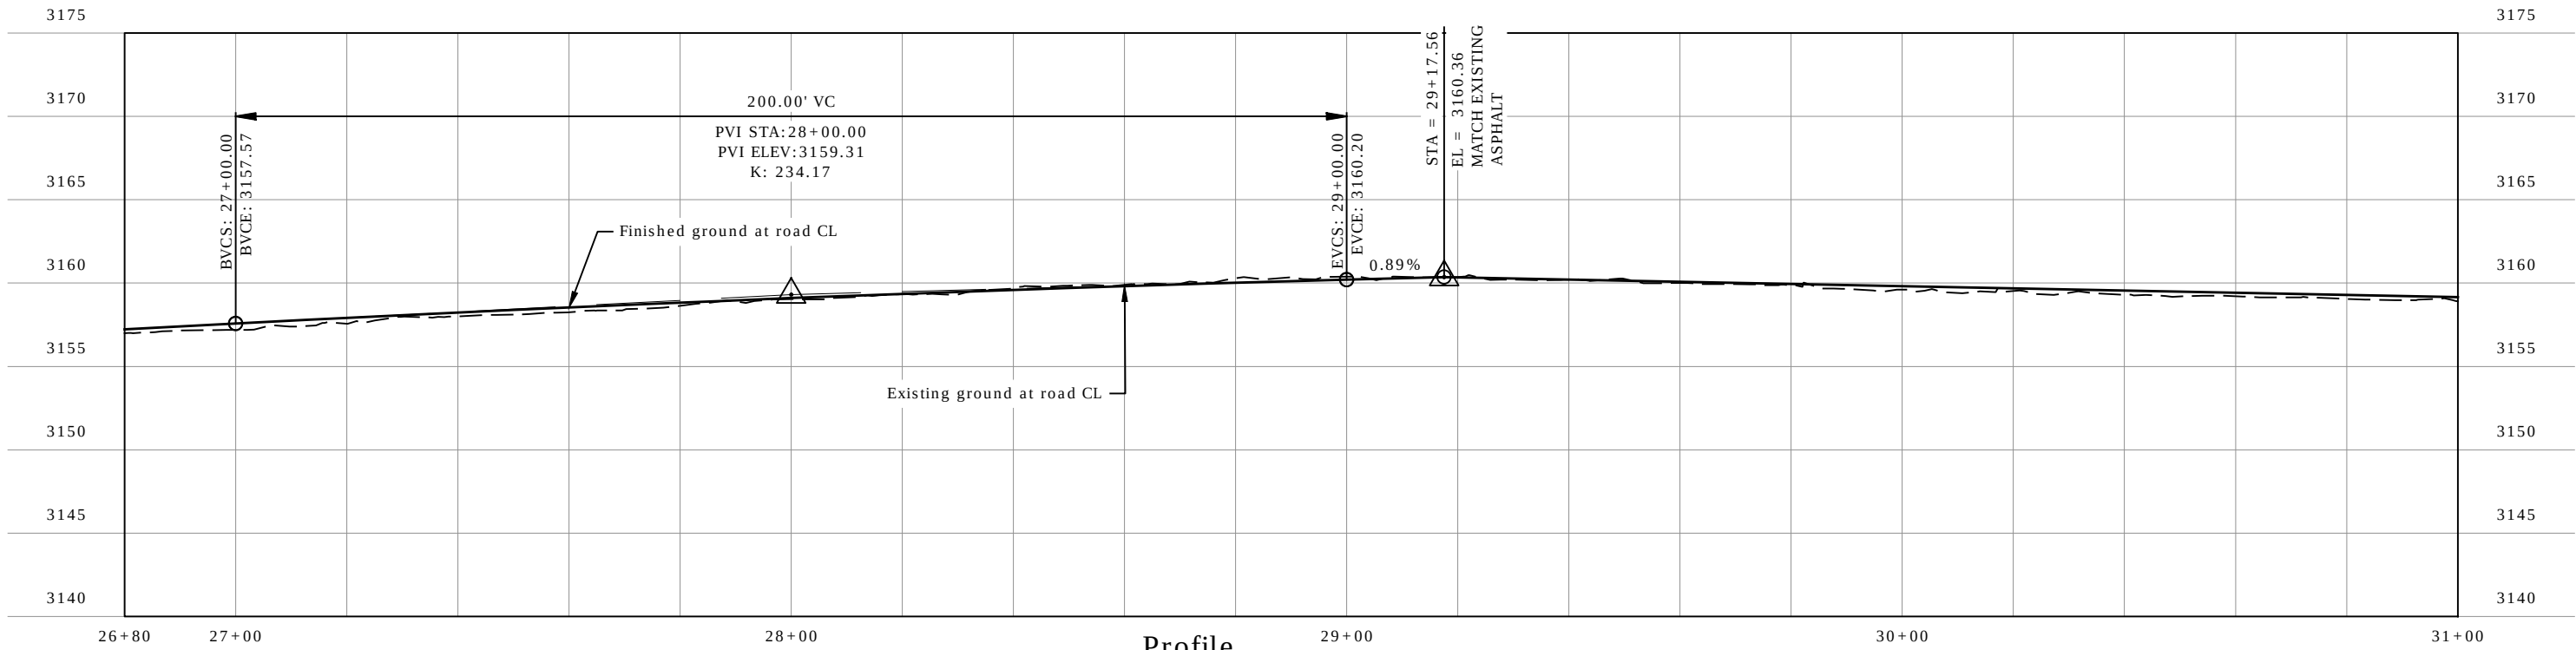

Profile

REVISION	DATE	DESCRIPTION


DESIGNER		PROJ. NO.	
DRAWN		DATE	
CHECKED		SURVEYED	DJA P.C.

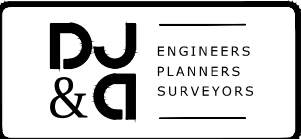

Mullan BUILD
PRELIMINARY 30% NOT FOR CONSTRUCTION


South George Elmer Drive Plan and Profile
STA 26+80 TO 31+00

SHEET	
OF	
B.15	B.52

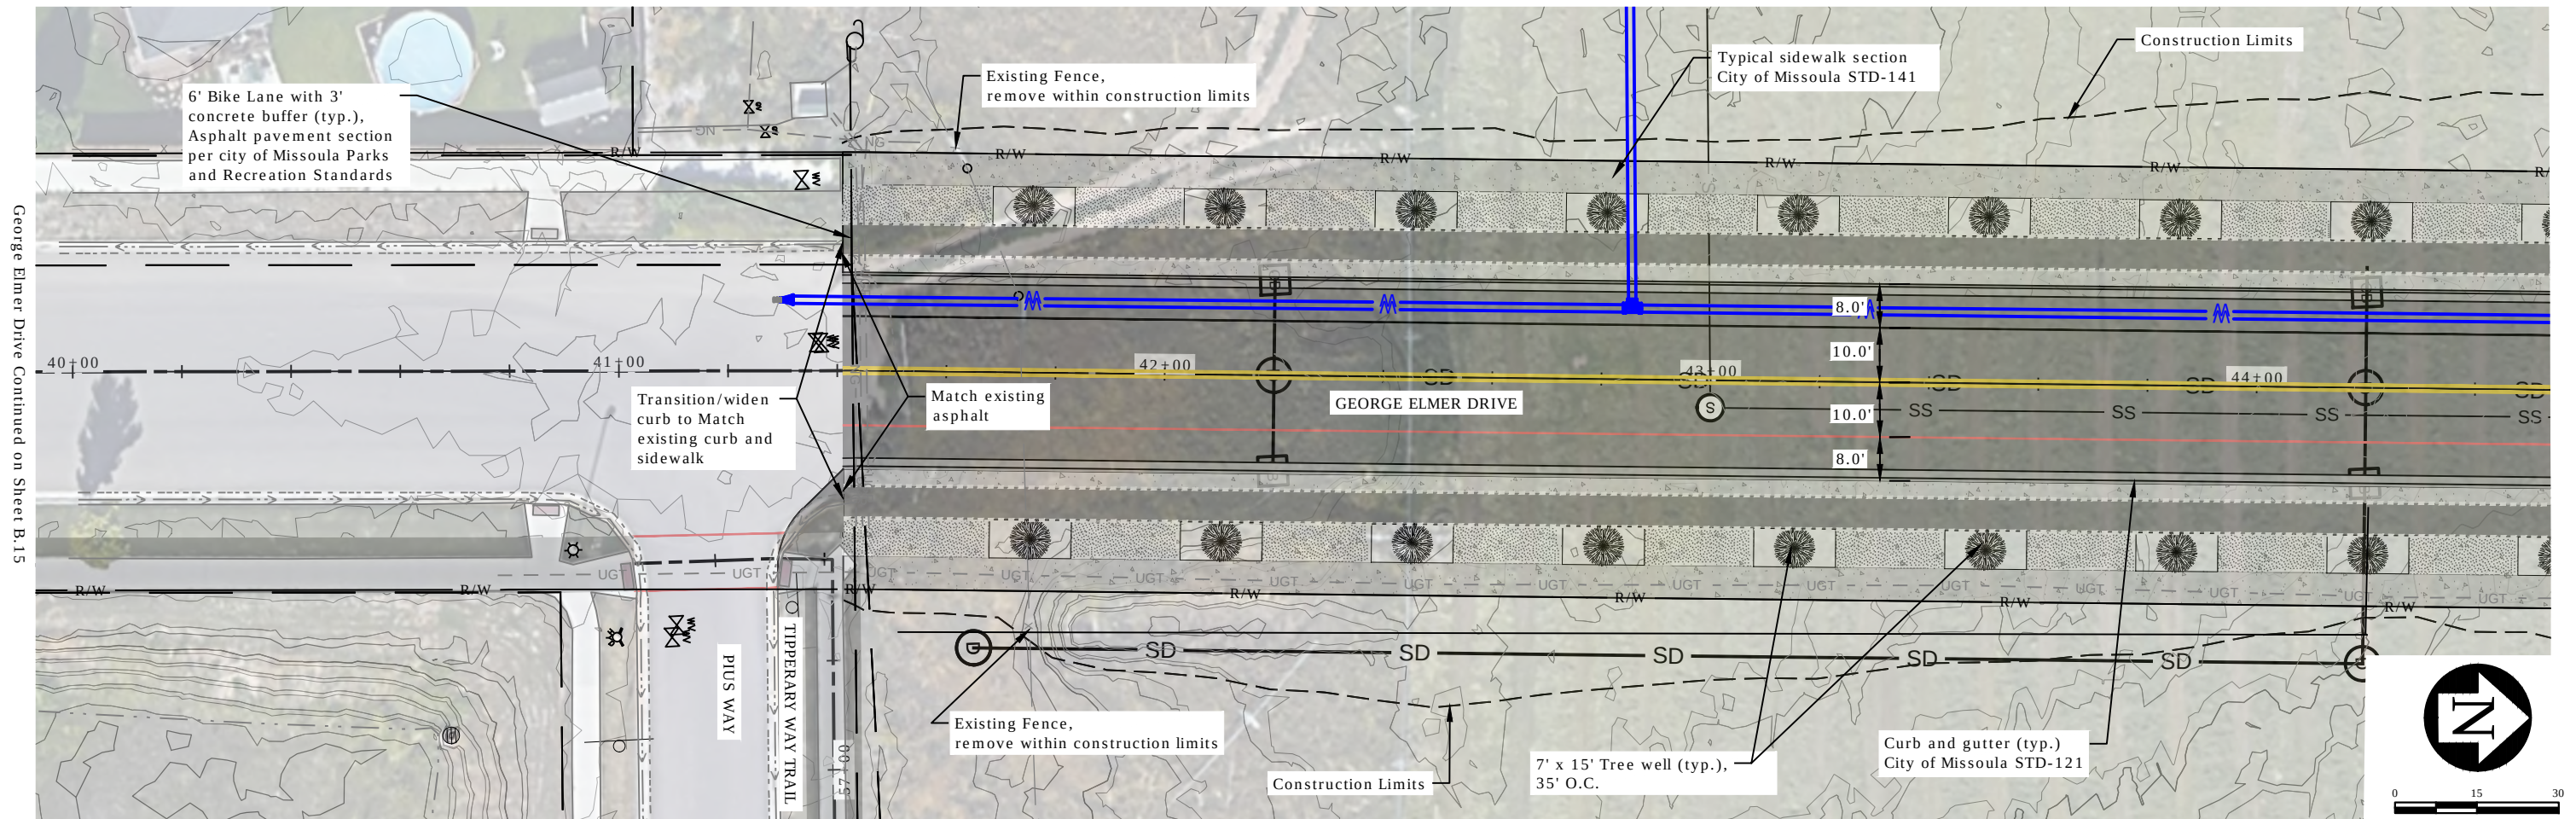

Tipperary Way Trail Continued on Sheet C.19


Plan

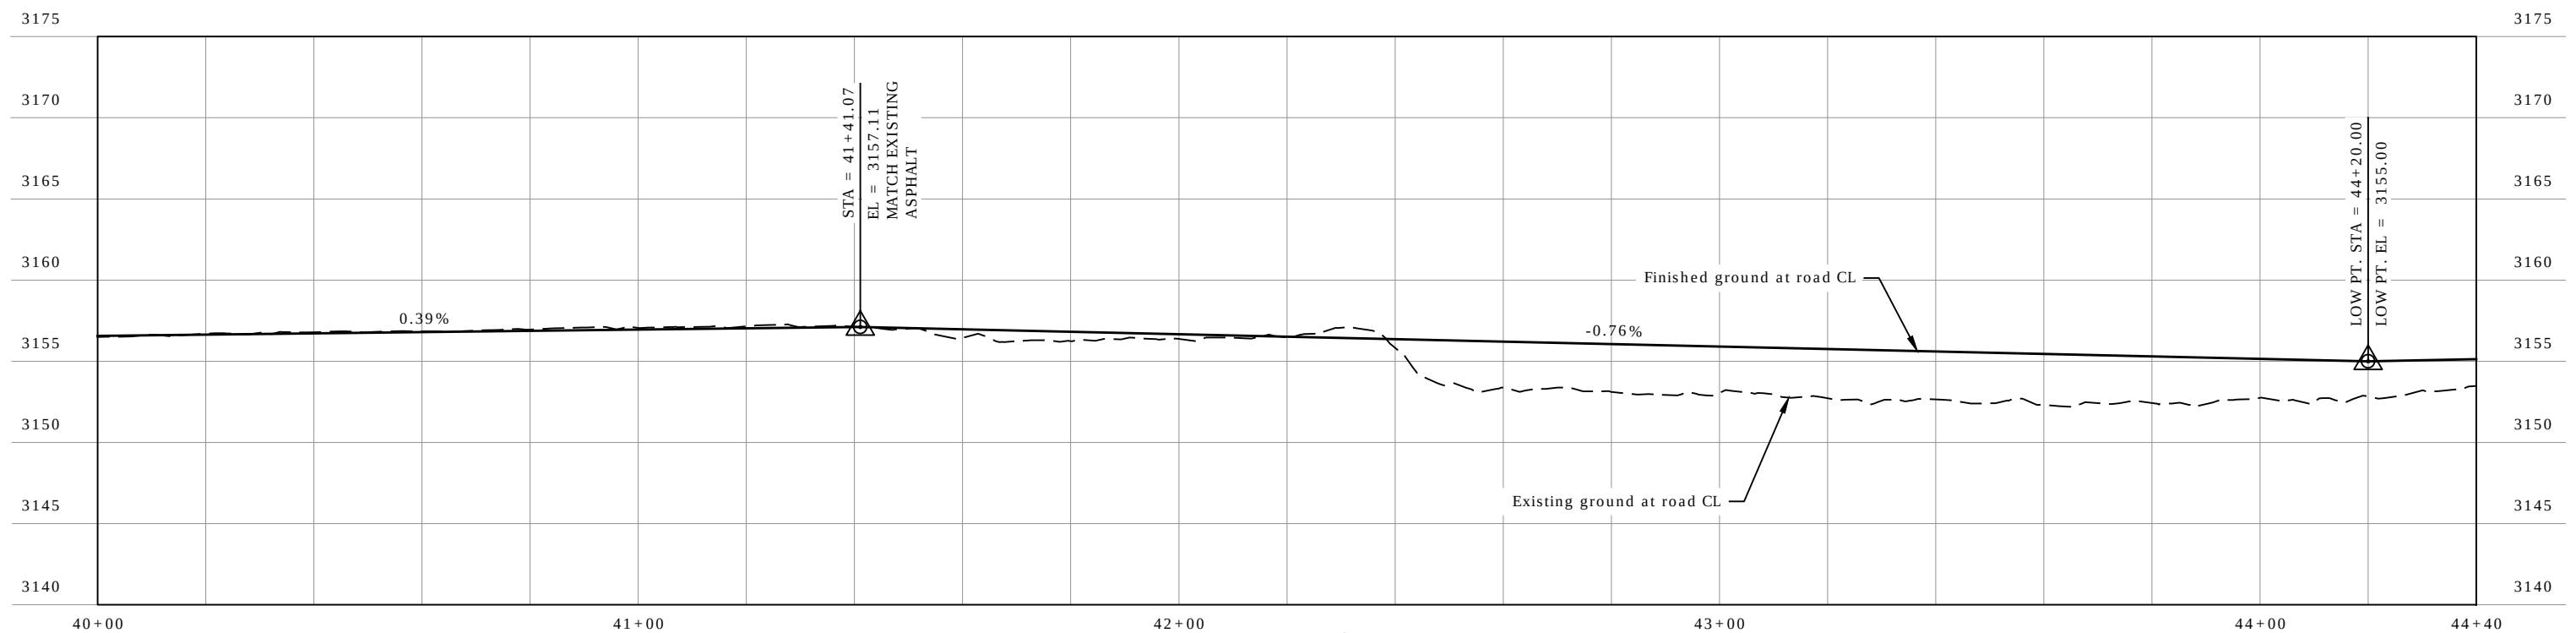

Profile

REVISION	DATE	DESCRIPTION



DESIGNER		PROJ. NO.	
DRAWN		DATE	
CHECKED		SURVEYED	DJ&A P.C.

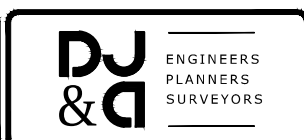


Mullan BUILD
PRELIMINARY 30% NOT FOR CONSTRUCTION

South George Elmer Drive Plan and Profile
STA 40+00 TO 44+40

SHEET	
OF	
B.16	B.52

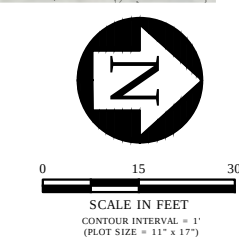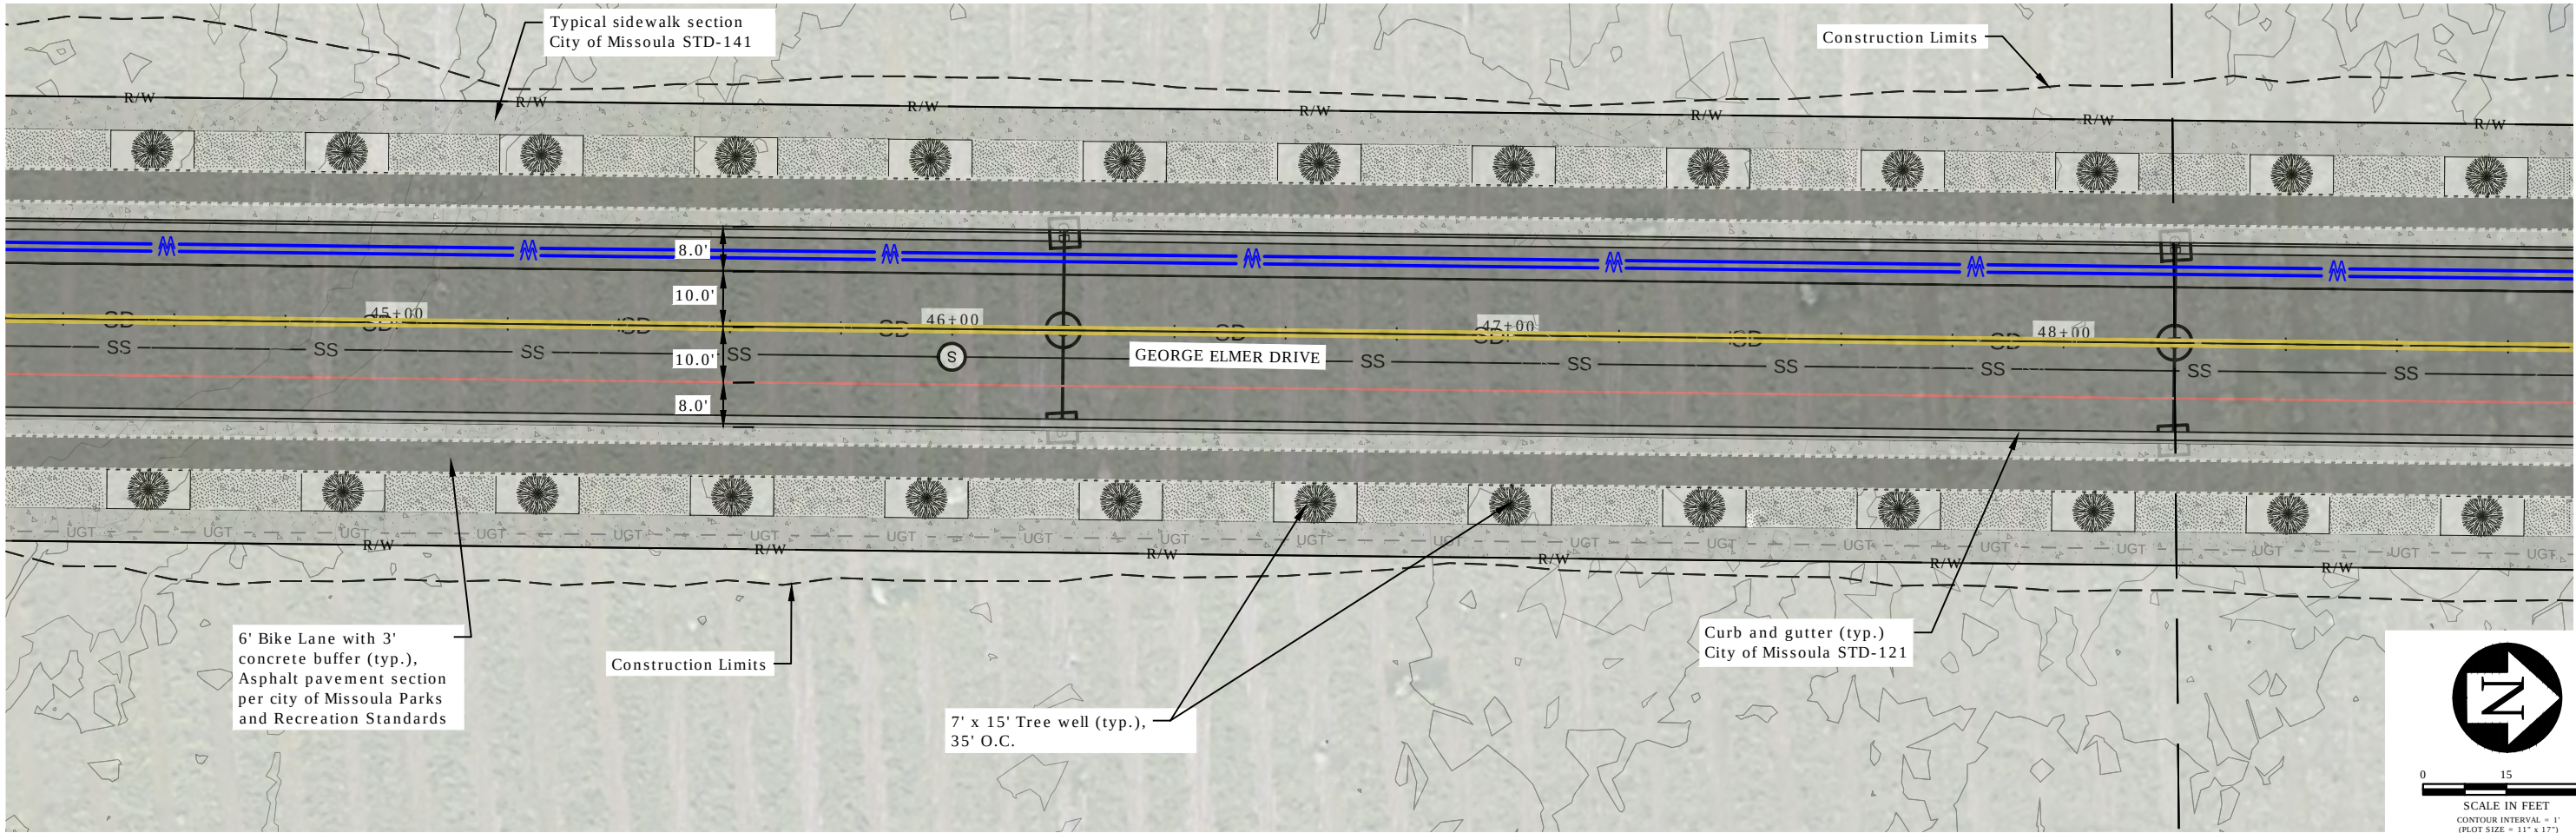


Plan

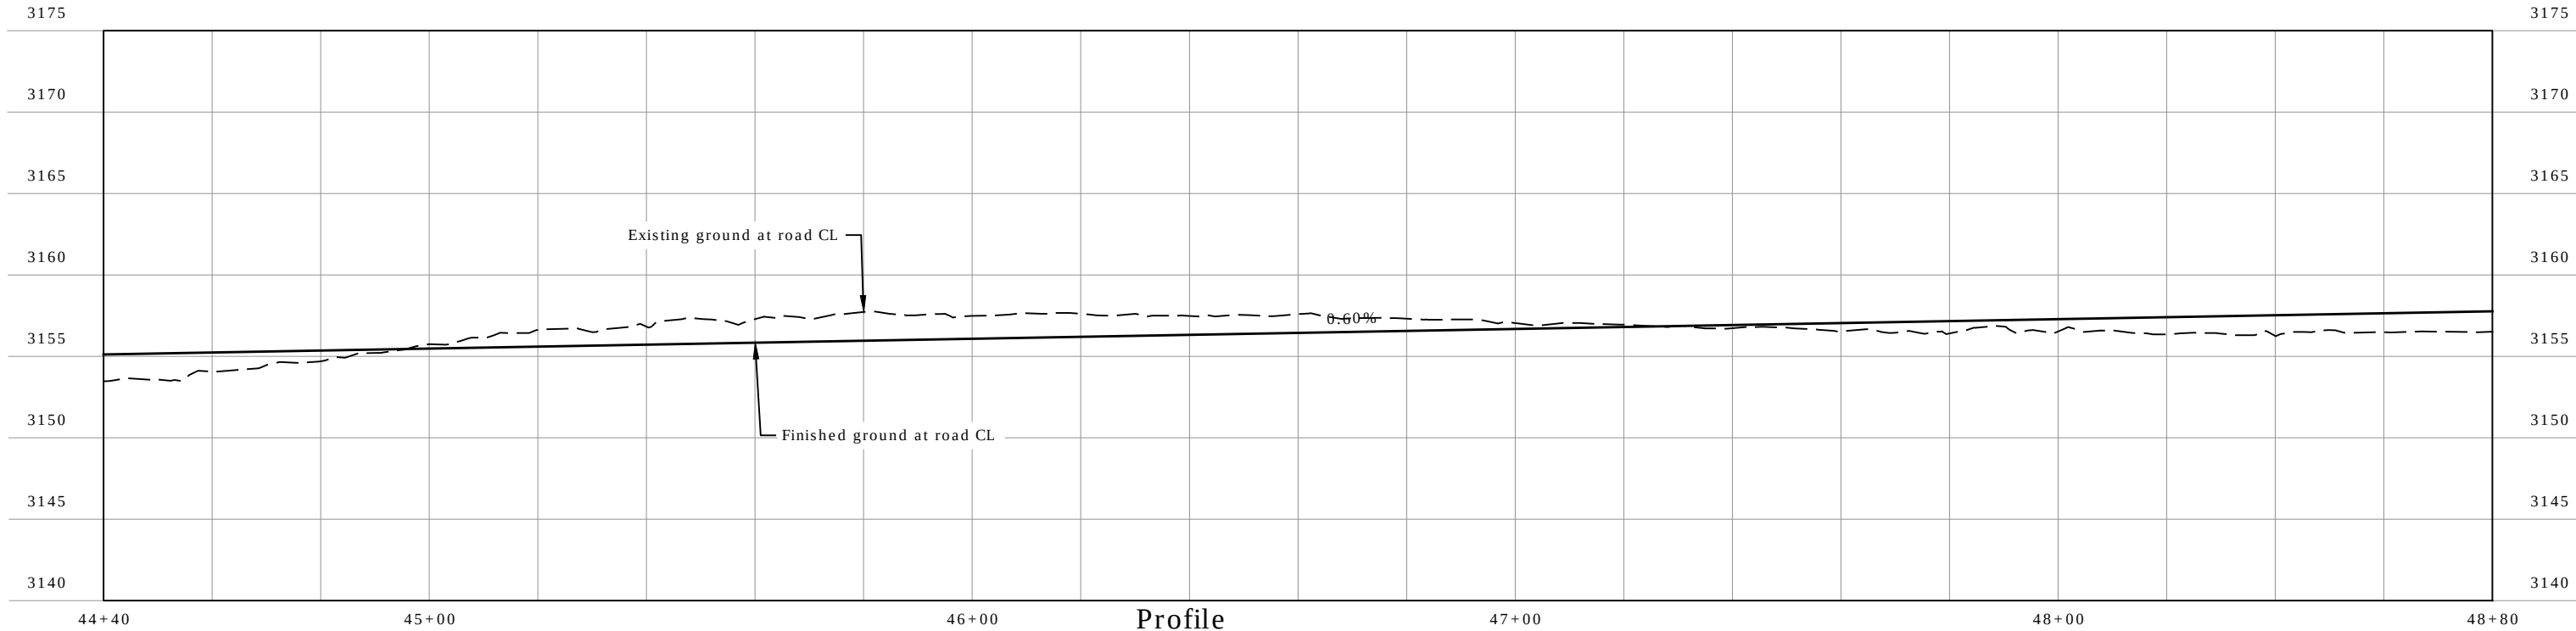

Profile

REVISION	DATE	DESCRIPTION



DESIGNER		PROJ. NO.	
DRAWN		DATE	
CHECKED		SURVEYED	DJ&A P.C.

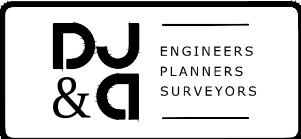


Mullan BUILD
PRELIMINARY 30% NOT FOR CONSTRUCTION

South George Elmer Drive Plan and Profile
STA 44+40 TO 48+80

SHEET	
OF	
B.17	B.52

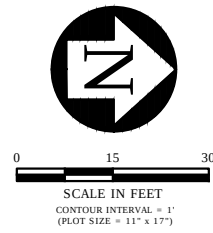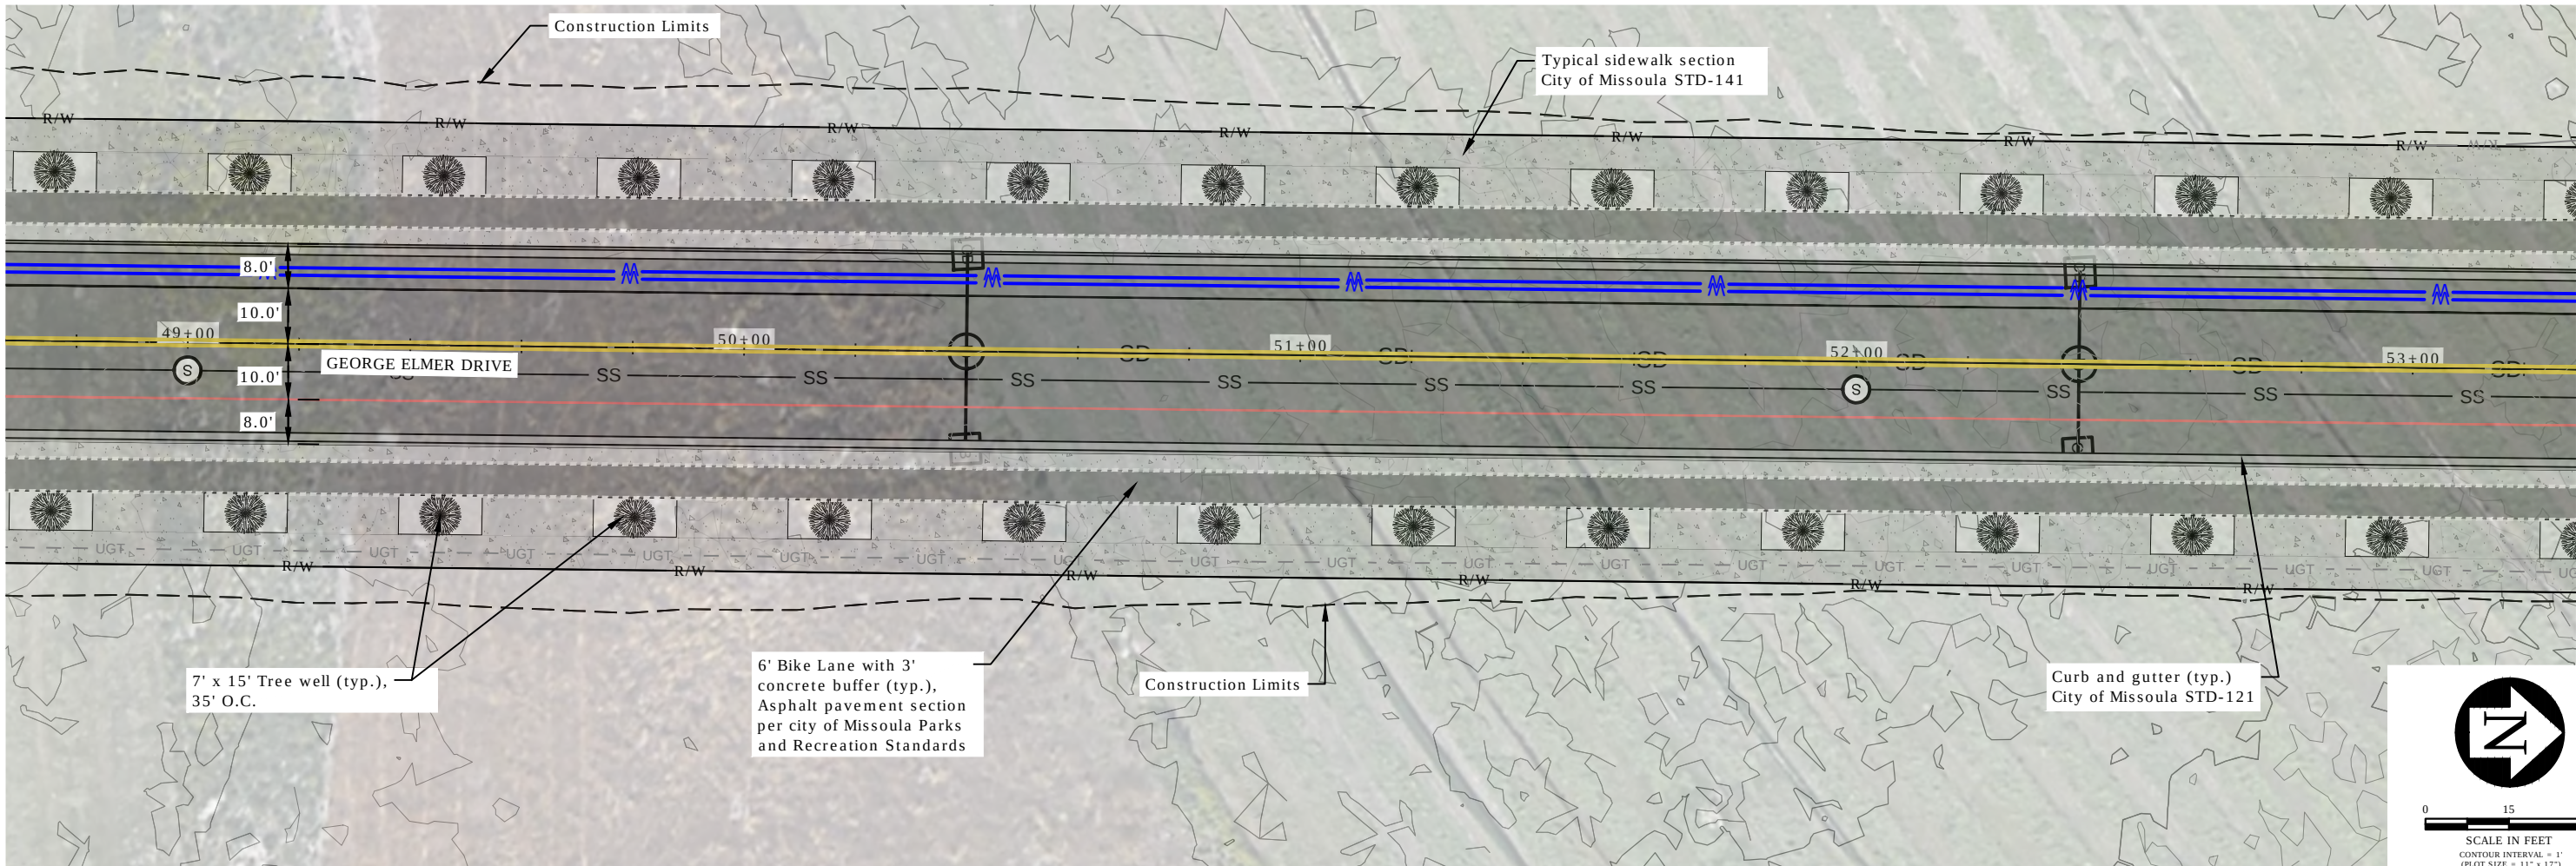


Plan

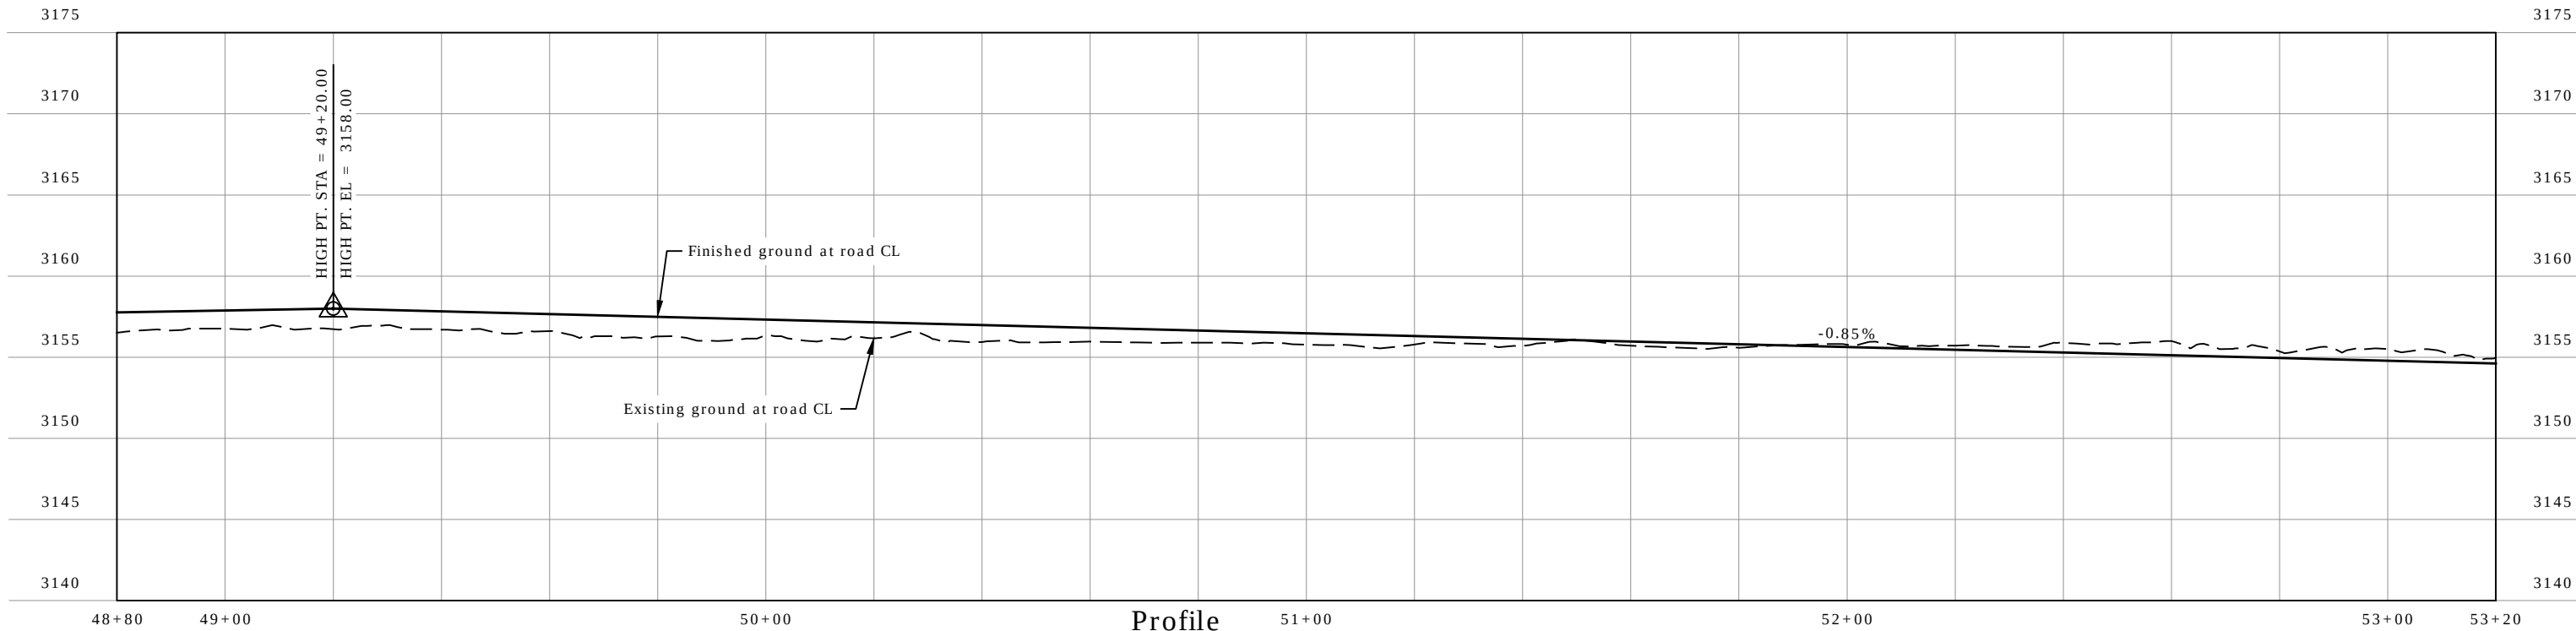

Profile

REVISION	DATE	DESCRIPTION


DESIGNER		PROJ. NO.	
DRAWN		DATE	
CHECKED		SURVEYED	DJ&A P.C.

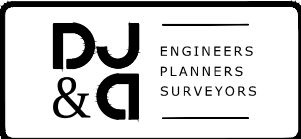

Mullan BUILD
PRELIMINARY 30% NOT FOR CONSTRUCTION


South George Elmer Drive Plan and Profile
STA 48+80 TO 53+20

SHEET	OF
B.18	B.52

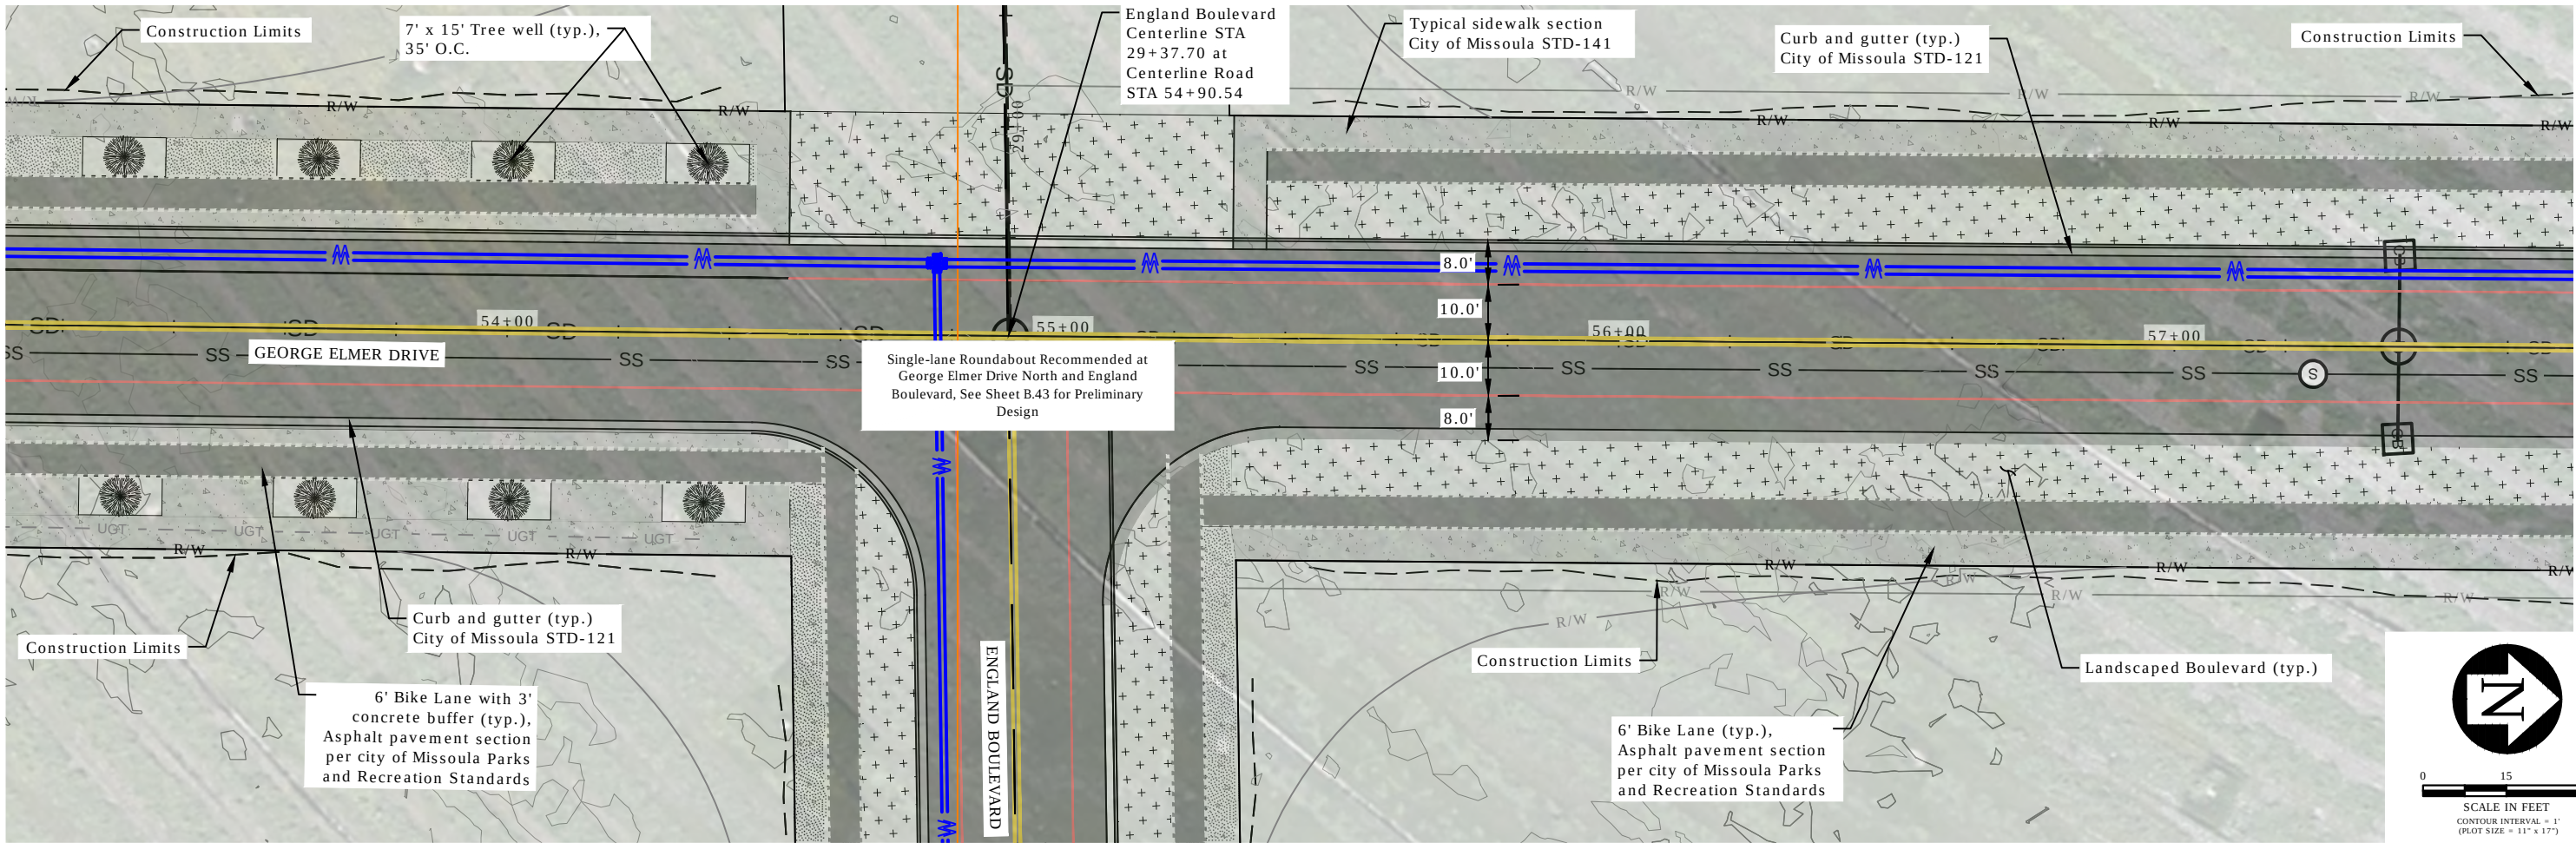

England Boulevard Continued on Sheet B.20

Plan

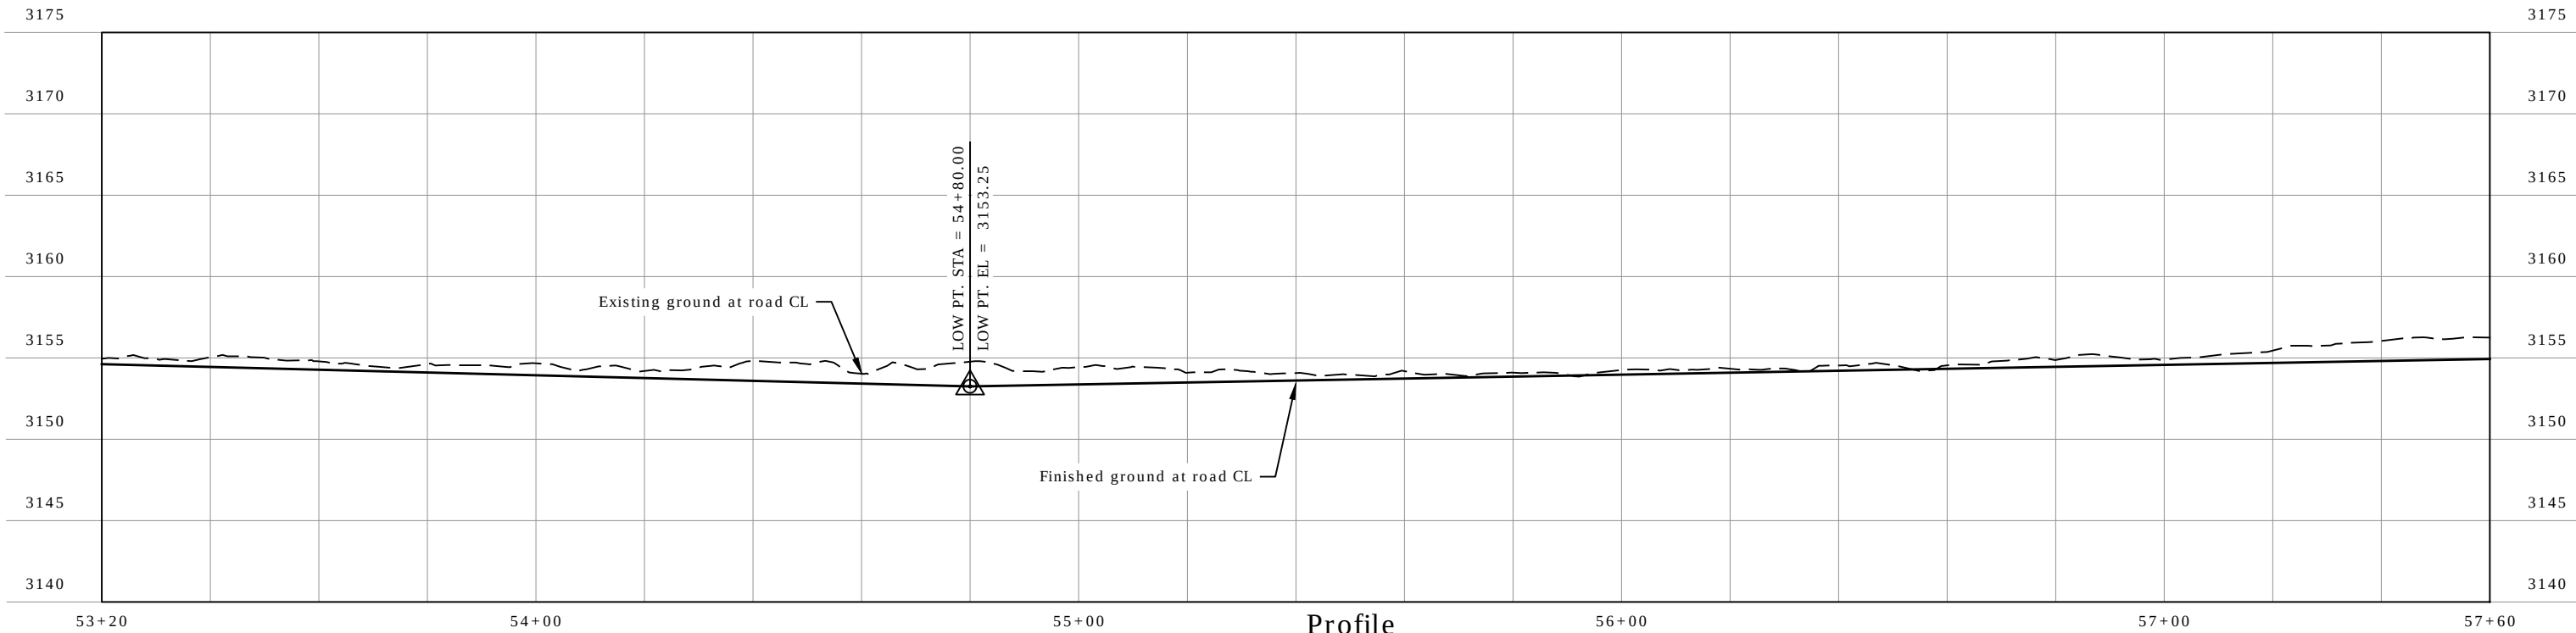

Profile

REVISION	DATE	DESCRIPTION

DESIGNER		PROJ. NO.	
DRAWN		DATE	
CHECKED		SURVEYED	DJA P.C.

DJ & C


ENGINEERS
PLANNERS
SURVEYORS

Mullan BUILD
PRELIMINARY 30% NOT FOR CONSTRUCTION

South George Elmer Drive Plan and Profile
STA 53+20 TO 57+60


SHEET	
OF	
B.19	B.41

George Elmer Drive Continued on Sheet B.1

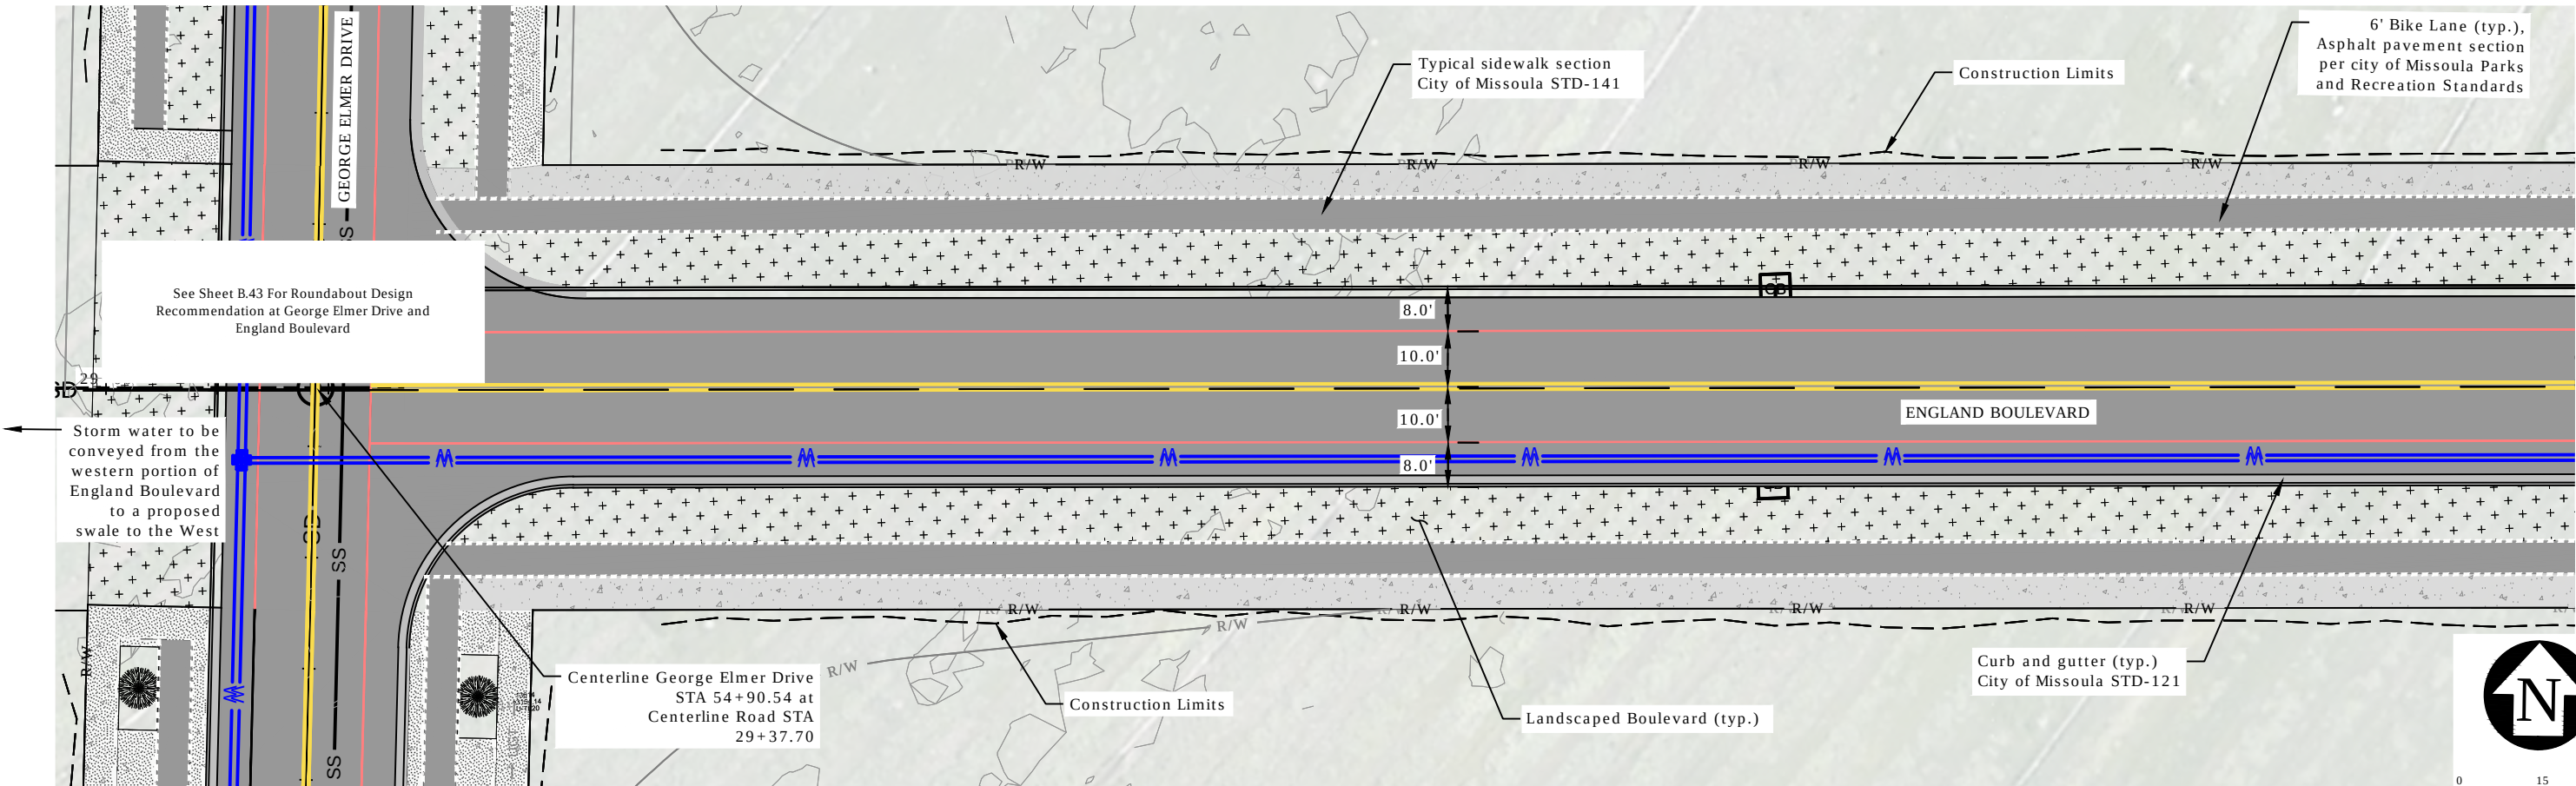

George Elmer Drive Continued on Sheet B.19


Plan

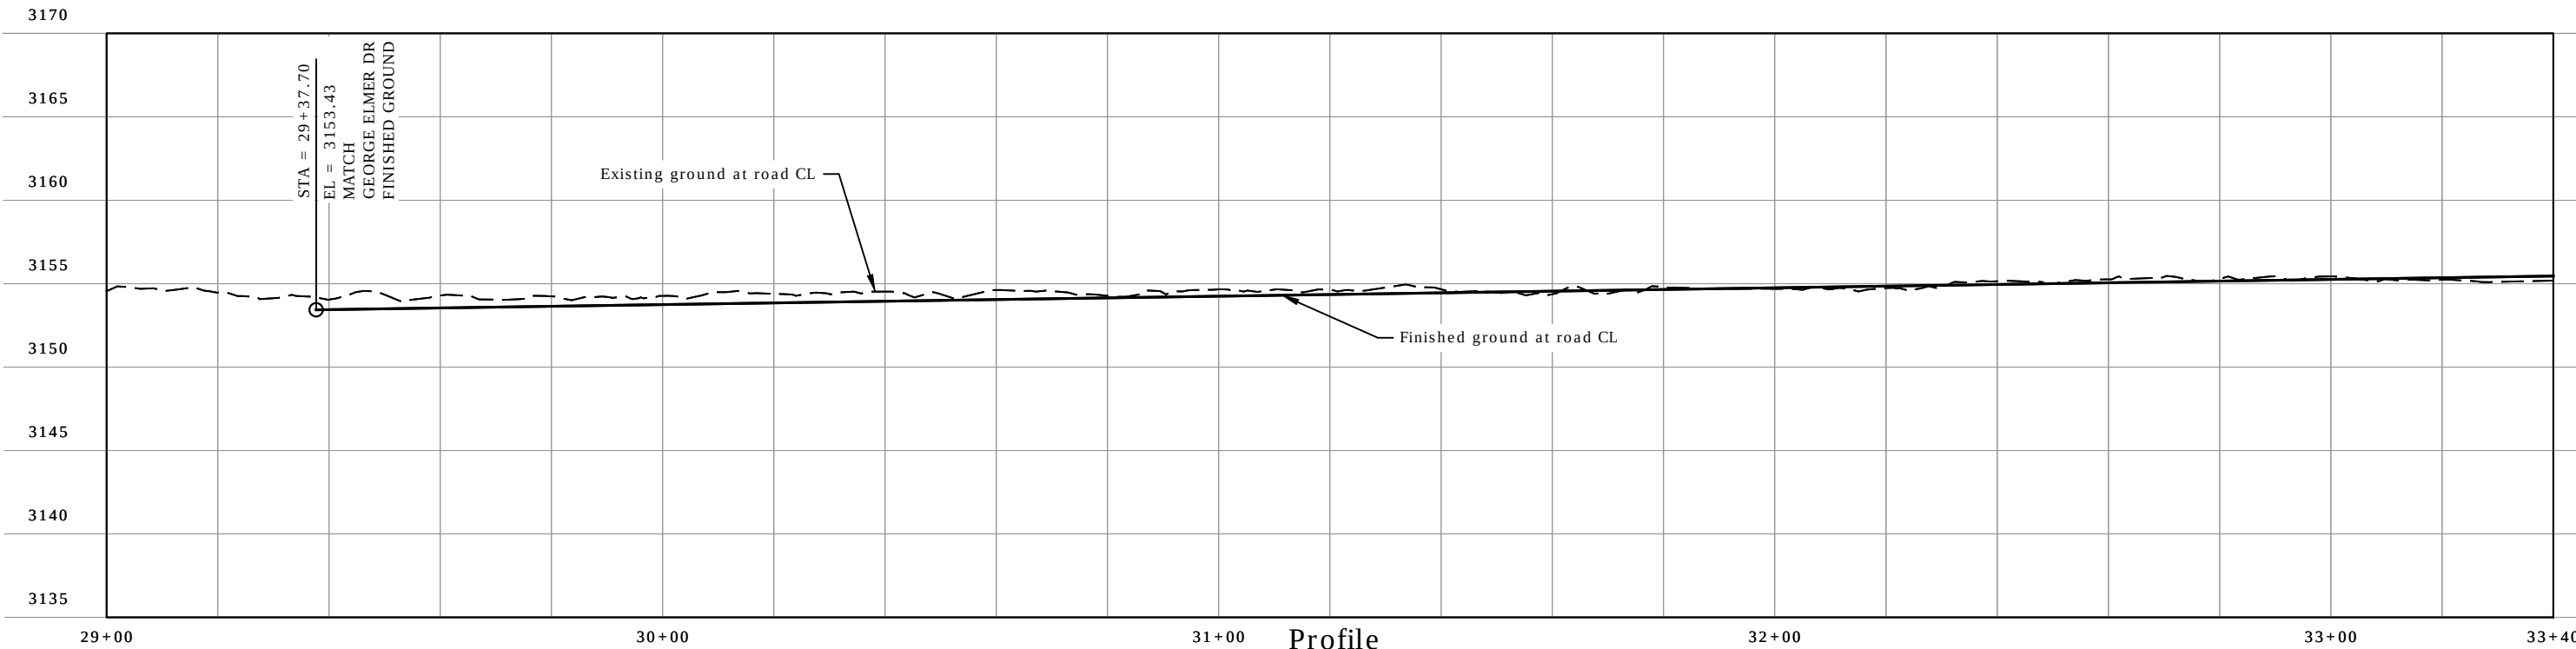

Profile

REVISION	DATE	DESCRIPTION


DESIGNER		PROJ. NO.	
DRAWN		DATE	
CHECKED		SURVEYED	DJA P.C.

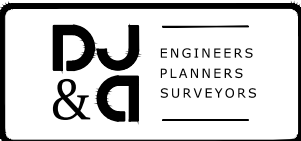


Mullan BUILD
PRELIMINARY 30% NOT FOR CONSTRUCTION

England Boulevard Plan and Profile STA 29+00 TO 33+40

SHEET	
OF	
B.20	B.52

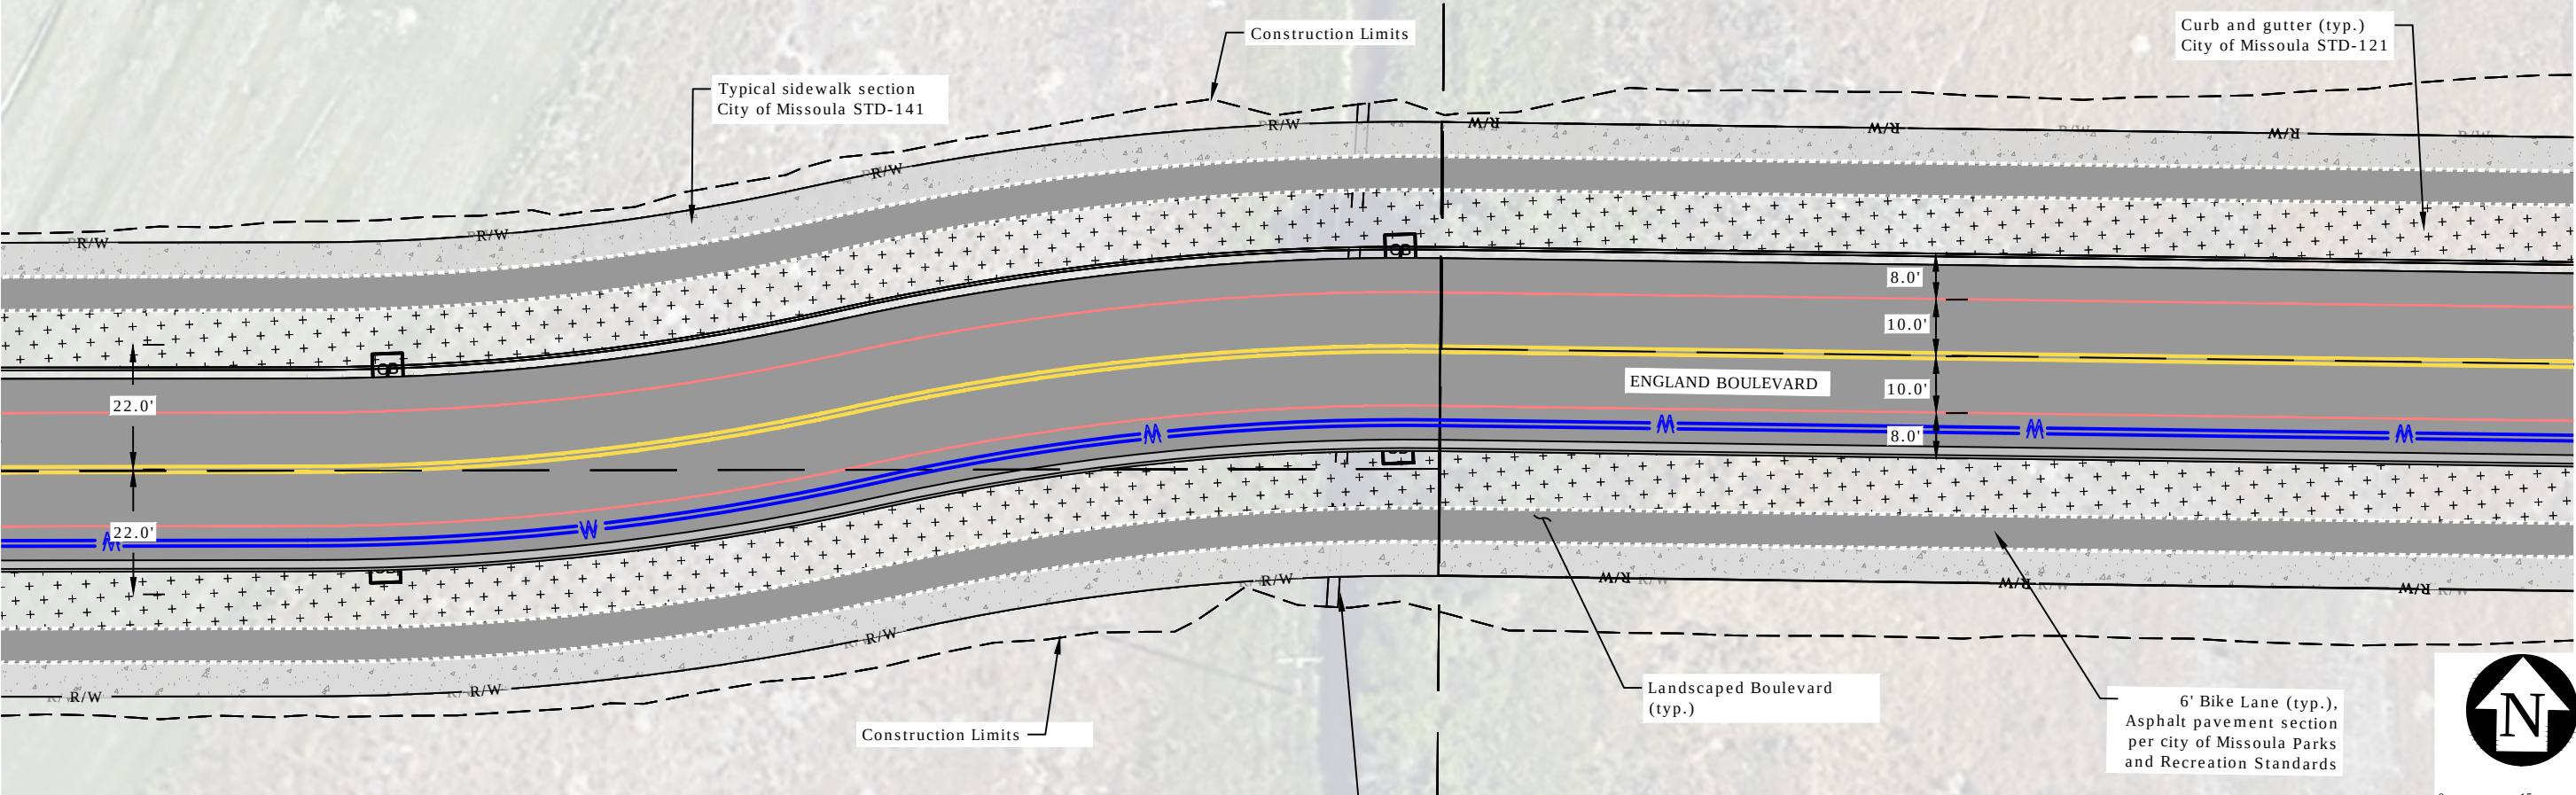


Plan

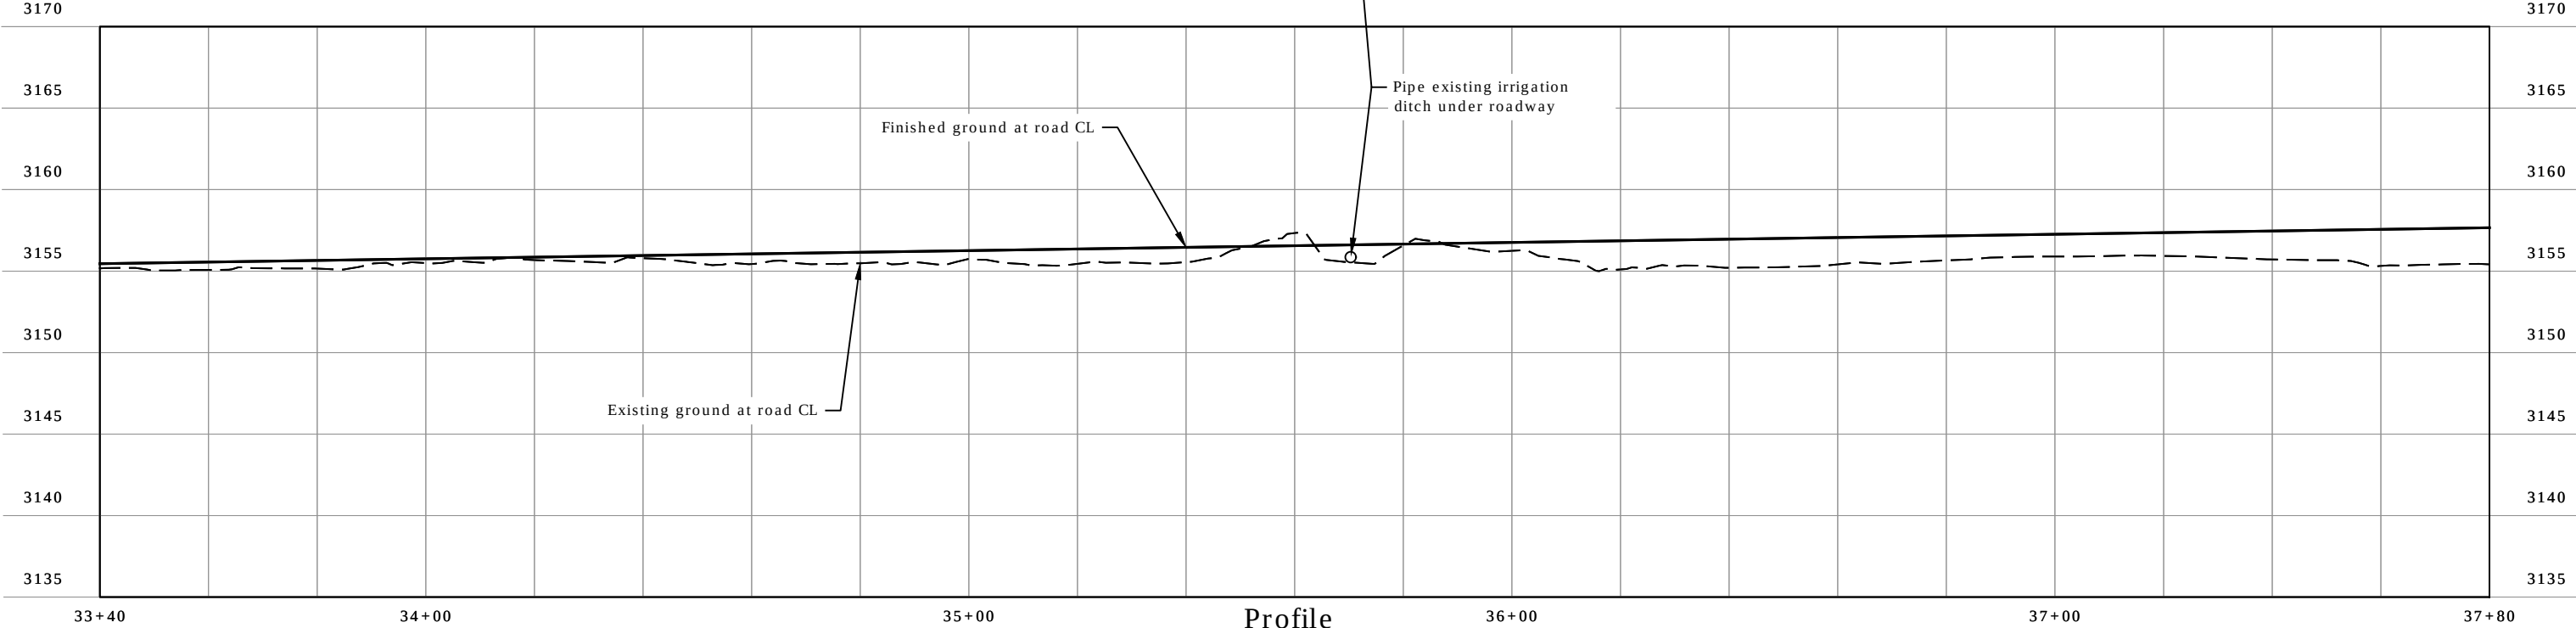

Profile

REVISION	DATE	DESCRIPTION


DESIGNER		PROJ. NO.	
DRAWN		DATE	
CHECKED		SURVEYED	DJA P.C.

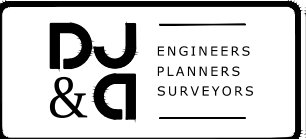


Mullan BUILD
PRELIMINARY 30% NOT FOR CONSTRUCTION

England Boulevard Plan and Profile STA 33+40 TO 37+80

SHEET	
OF	
B.21	B.52

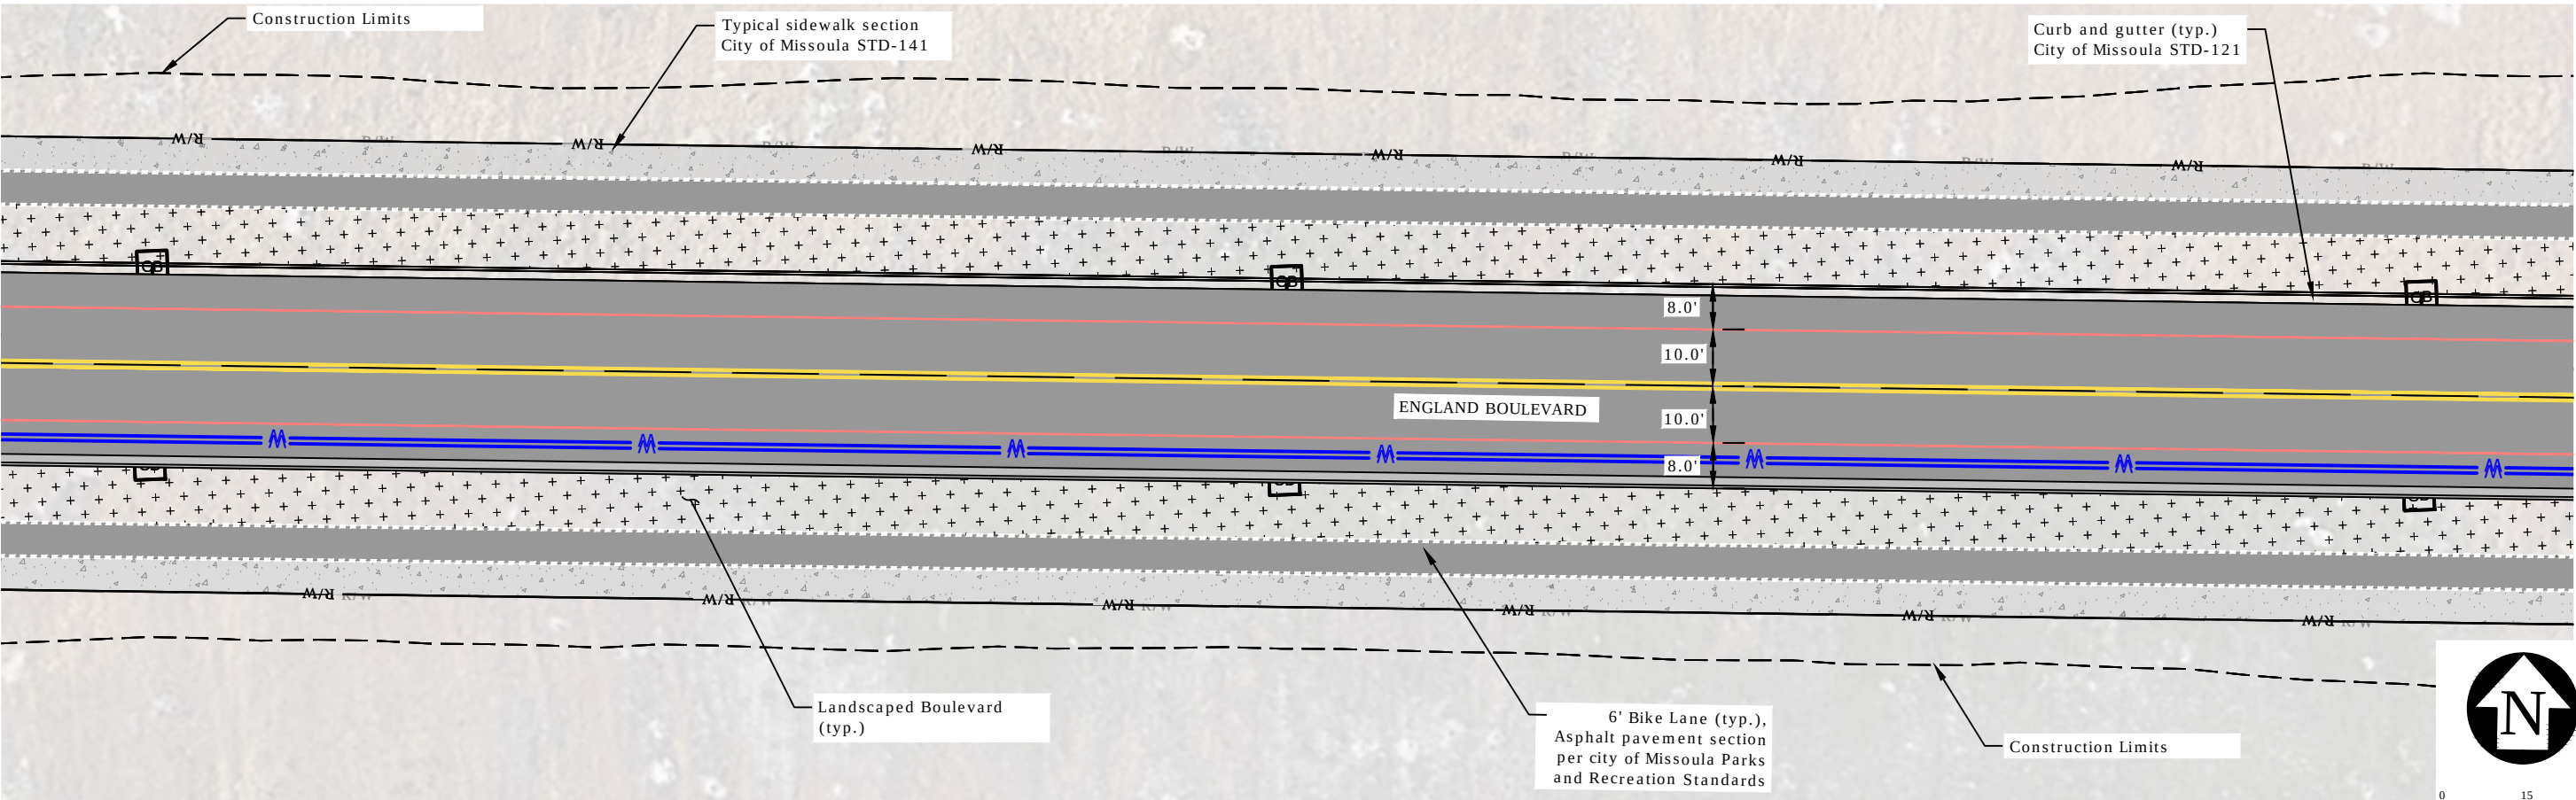


Plan

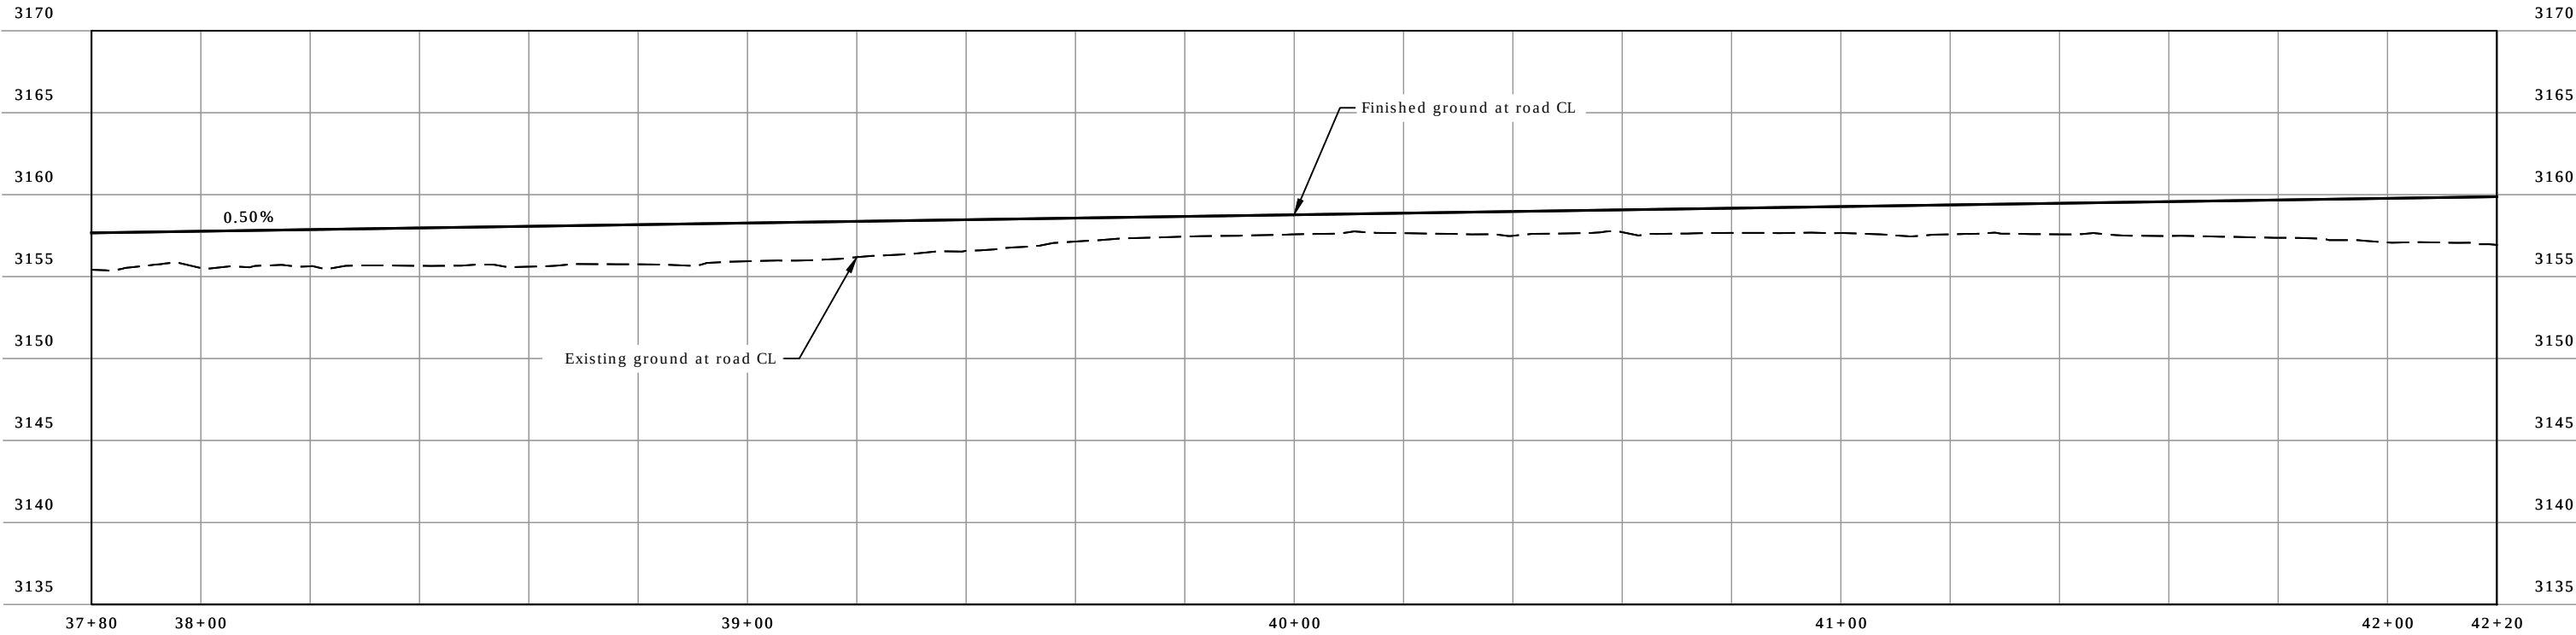

Profile

REVISION	DATE	DESCRIPTION


DESIGNER		PROJ. NO.	
DRAWN		DATE	
CHECKED		SURVEYED	DJA P.C.

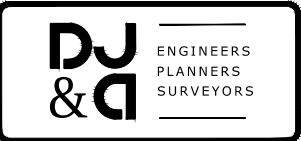



Mullan BUILD
PRELIMINARY 30% NOT FOR CONSTRUCTION

England Boulevard Plan and Profile STA 37+80 TO 42+20

SHEET	
OF	
B.22	B.52

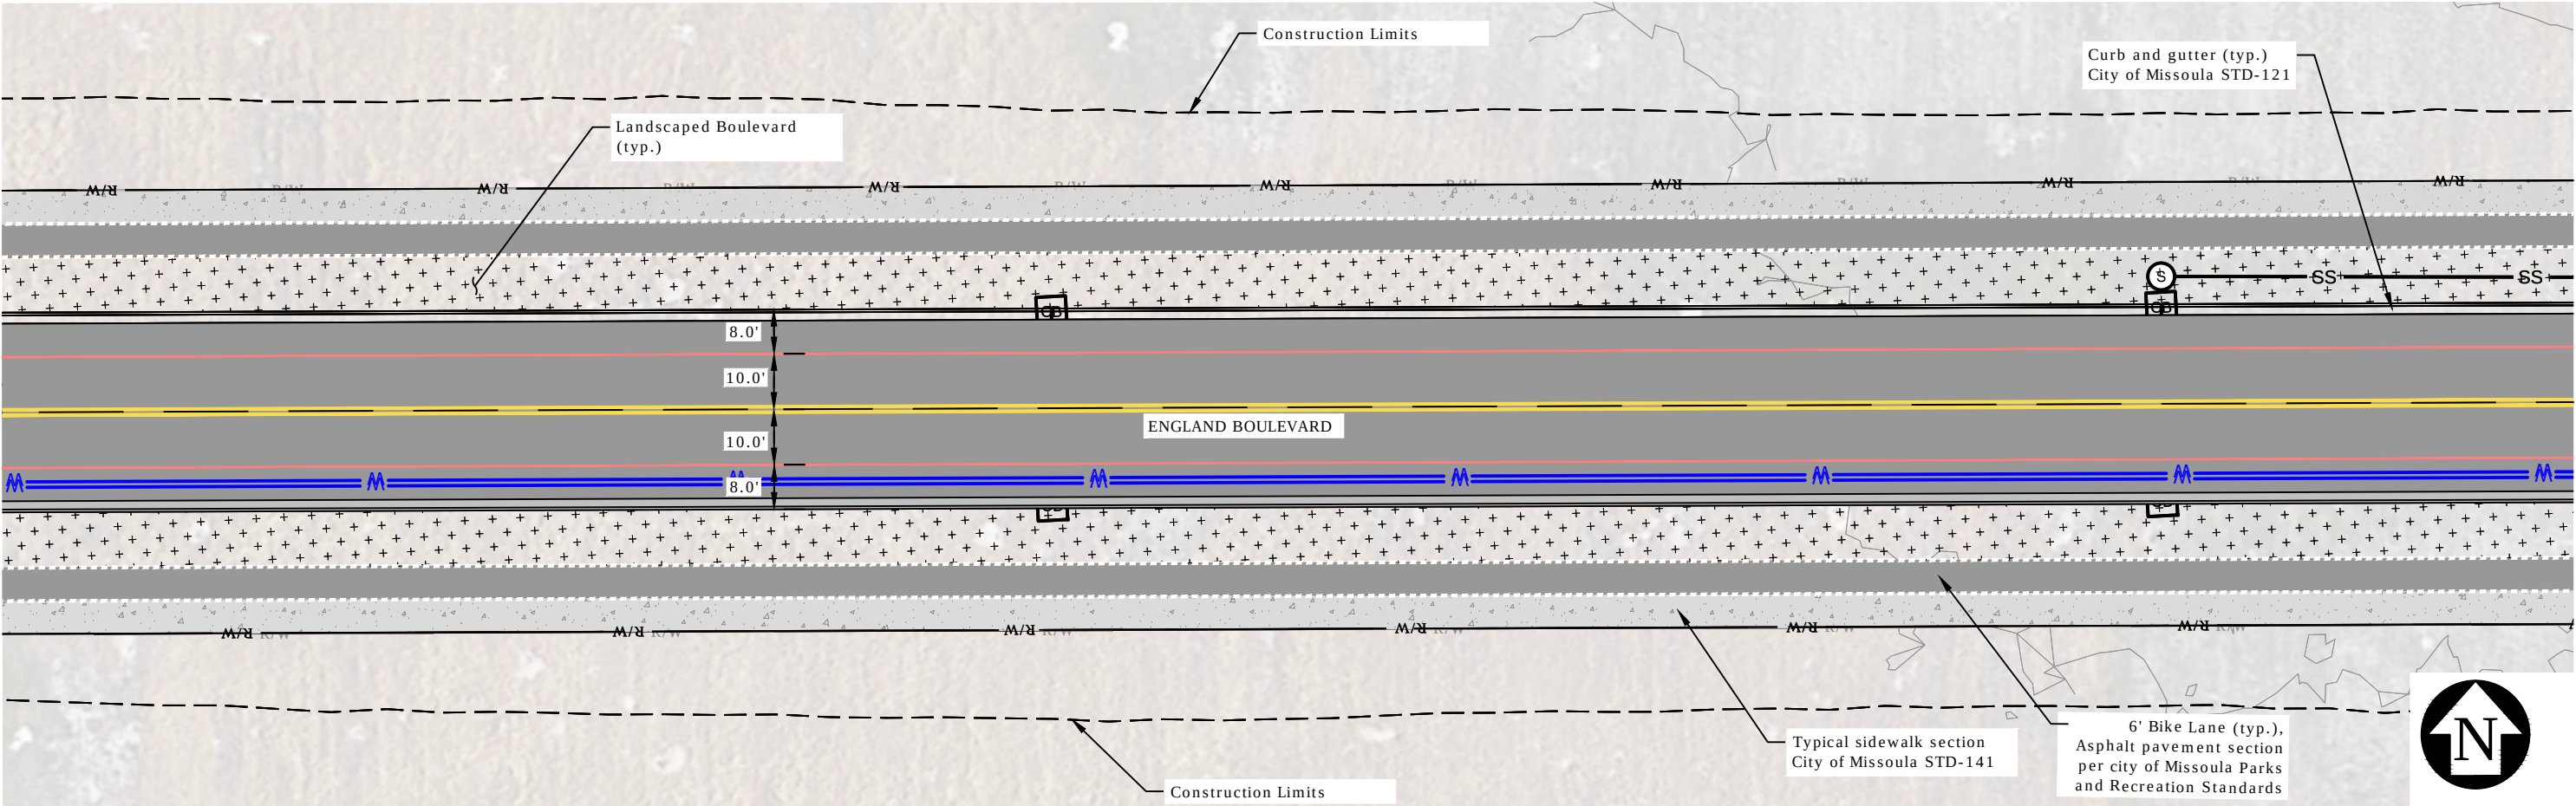


Plan

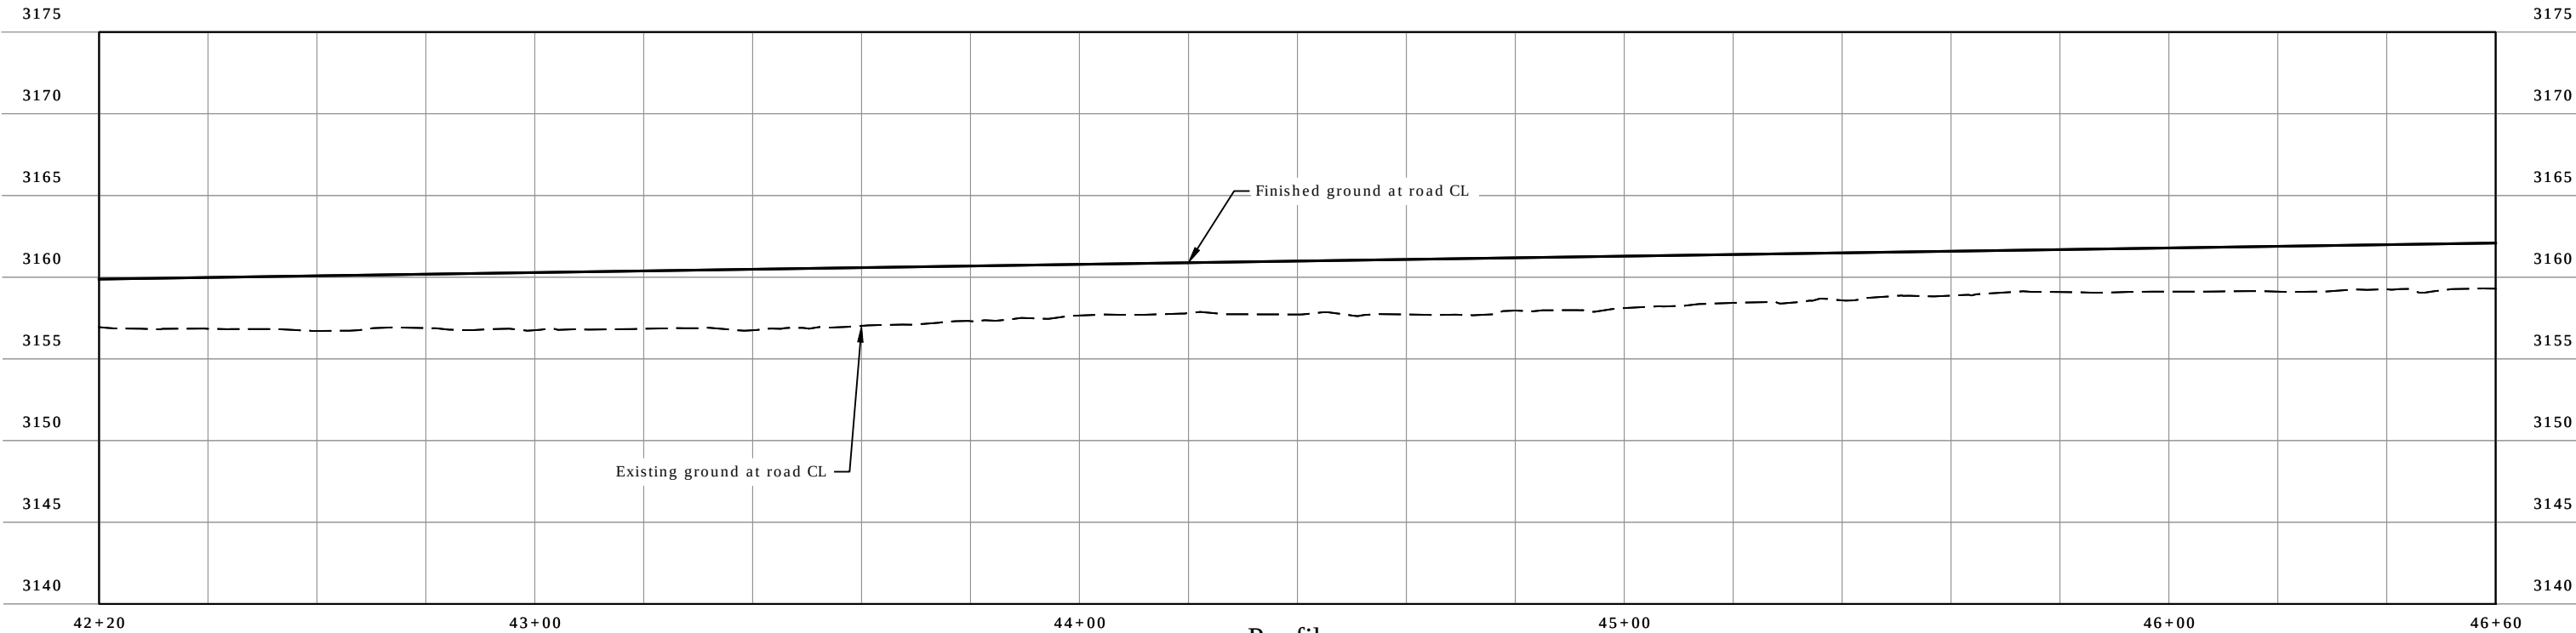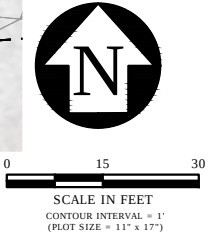

Profile

REVISION	DATE	DESCRIPTION


DESIGNER		PROJ. NO.	
DRAWN		DATE	
CHECKED		SURVEYED	DJA P.C.

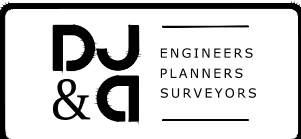


Mullan BUILD
 PRELIMINARY 30% NOT FOR CONSTRUCTION

England Boulevard Plan and Profile STA 42+20 TO 46+60

SHEET	
OF	
B.23	B.52

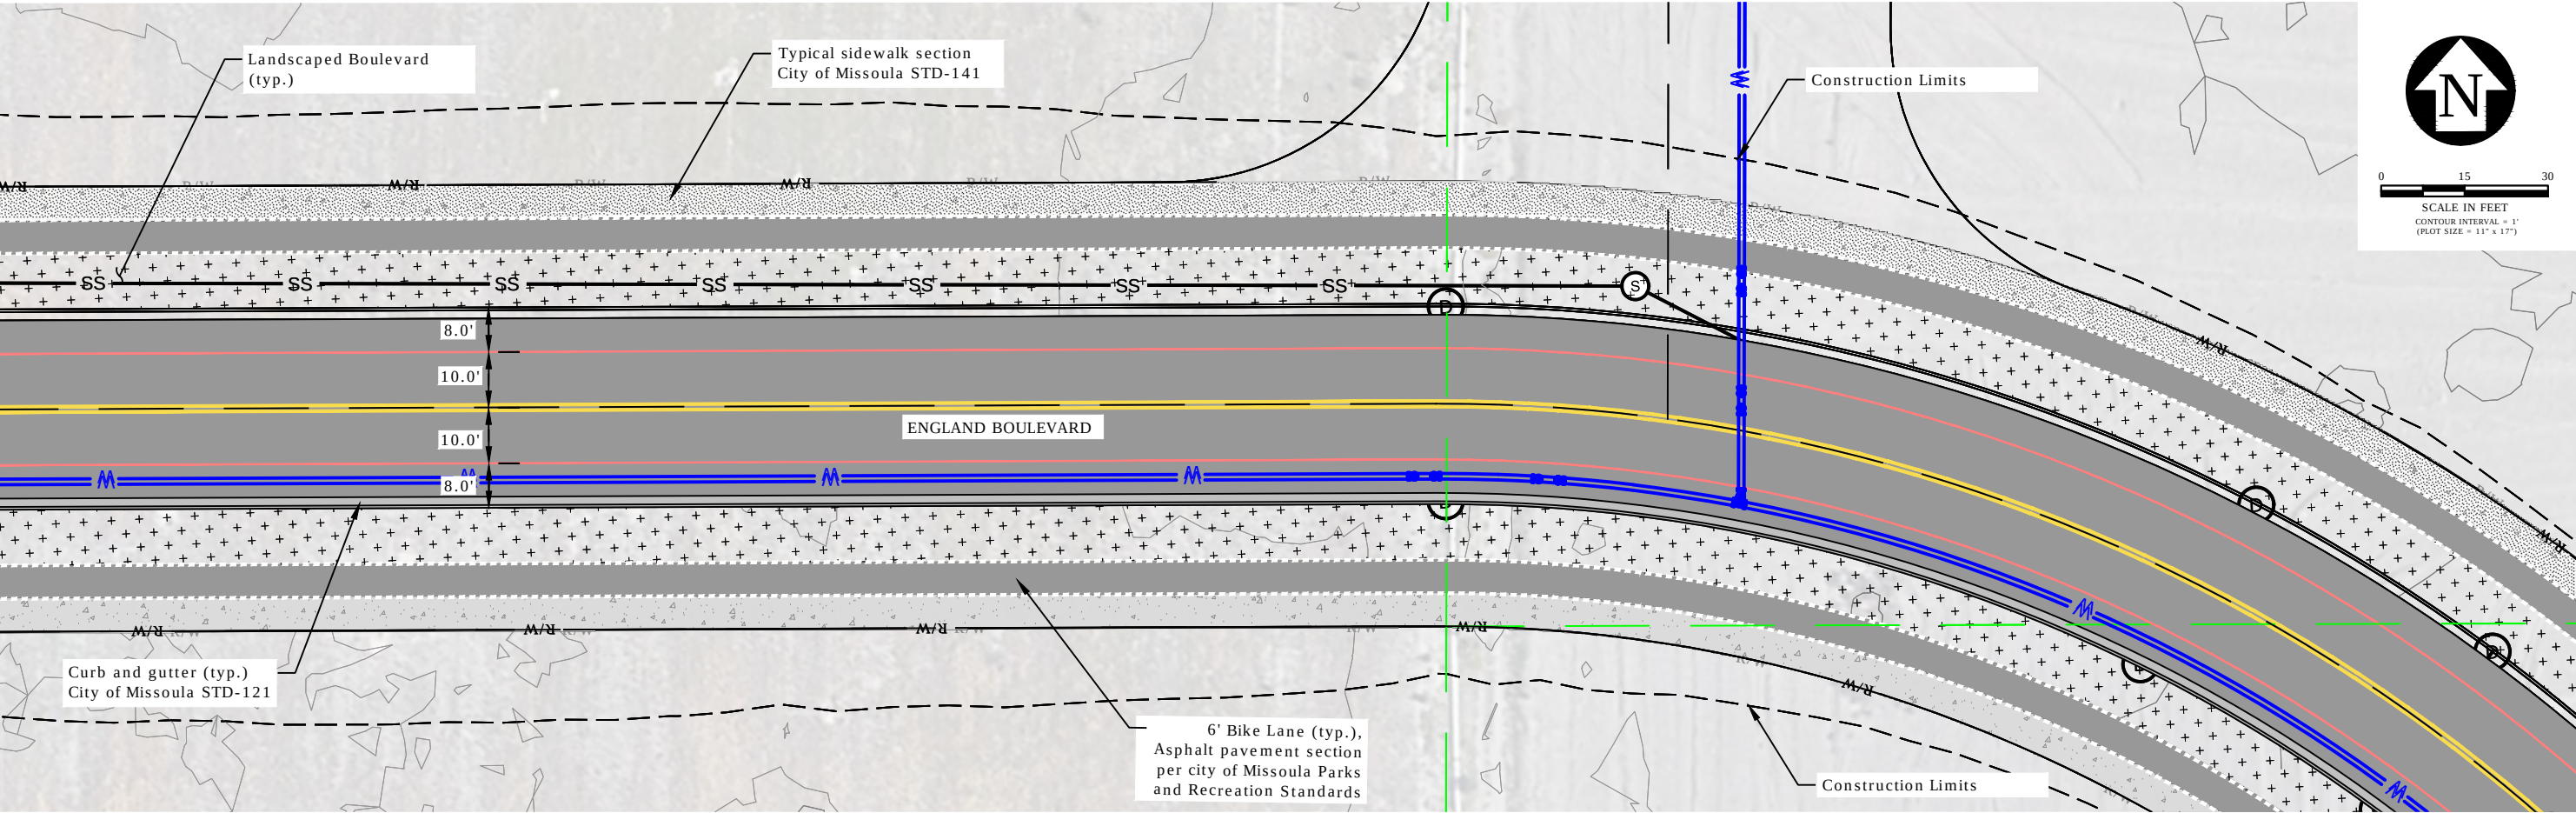


Plan

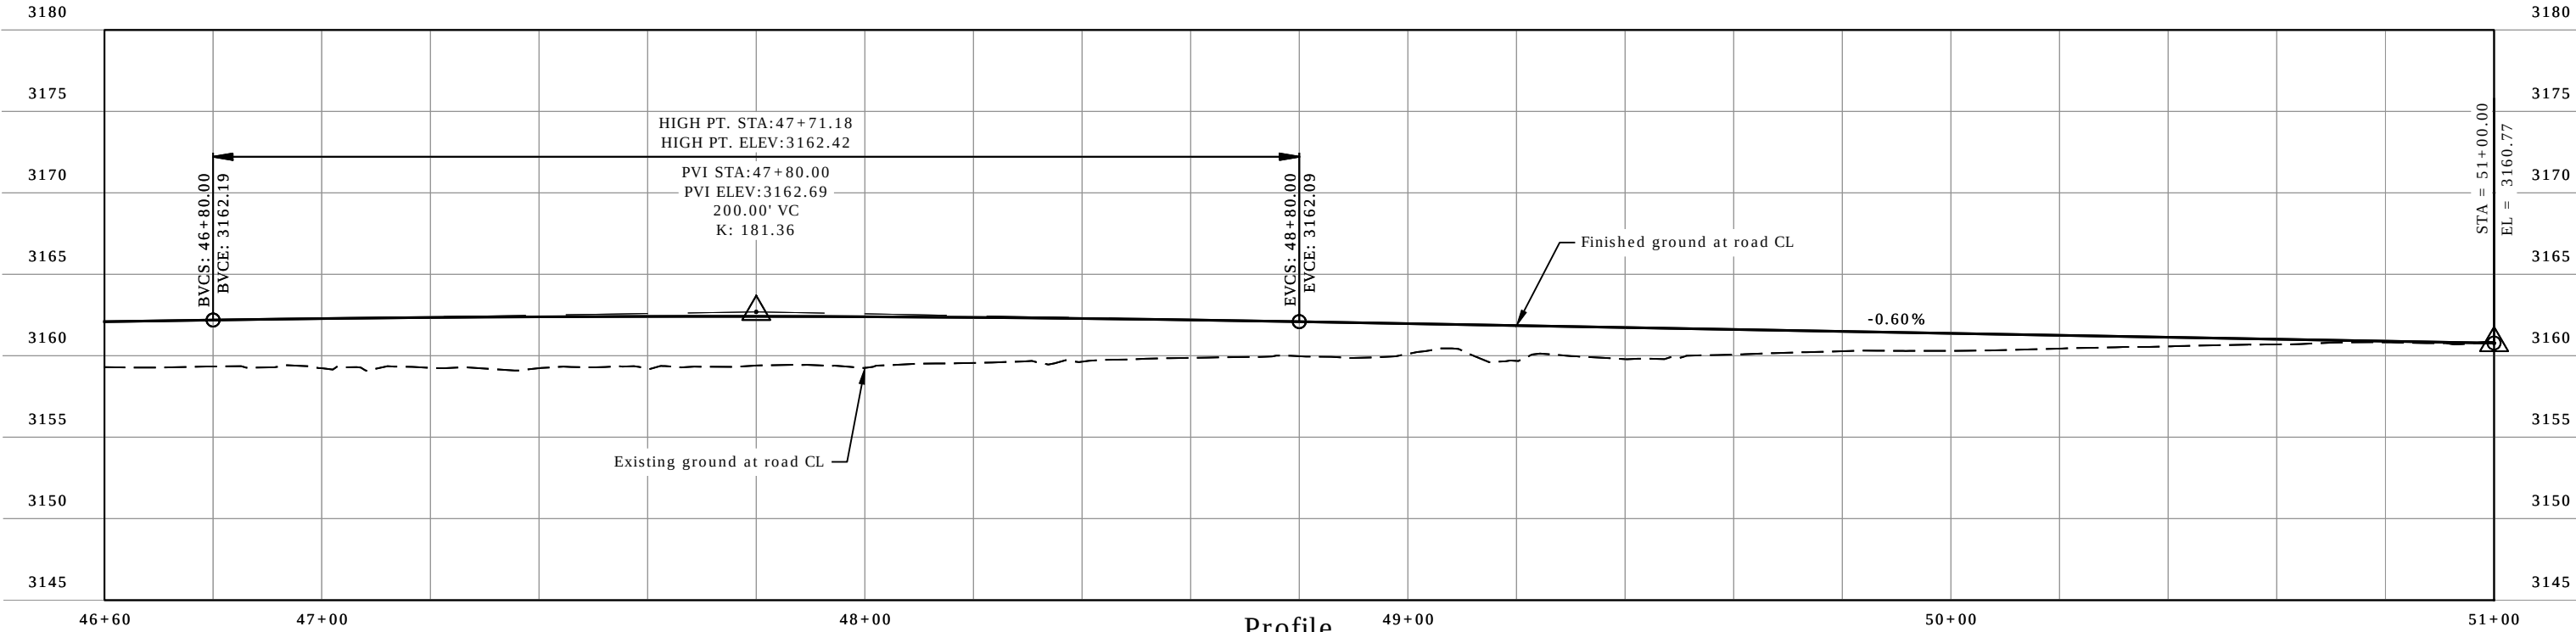

Profile

REVISION	DATE	DESCRIPTION


DESIGNER		PROJ. NO.	
DRAWN		DATE	
CHECKED		SURVEYED	DJA P.C.

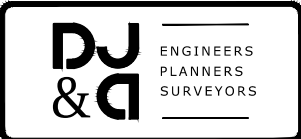


Mullan BUILD
PRELIMINARY 30% NOT FOR CONSTRUCTION

England Boulevard Plan and Profile STA 46+60 TO 51+00

SHEET	
OF	
B.24	B.52

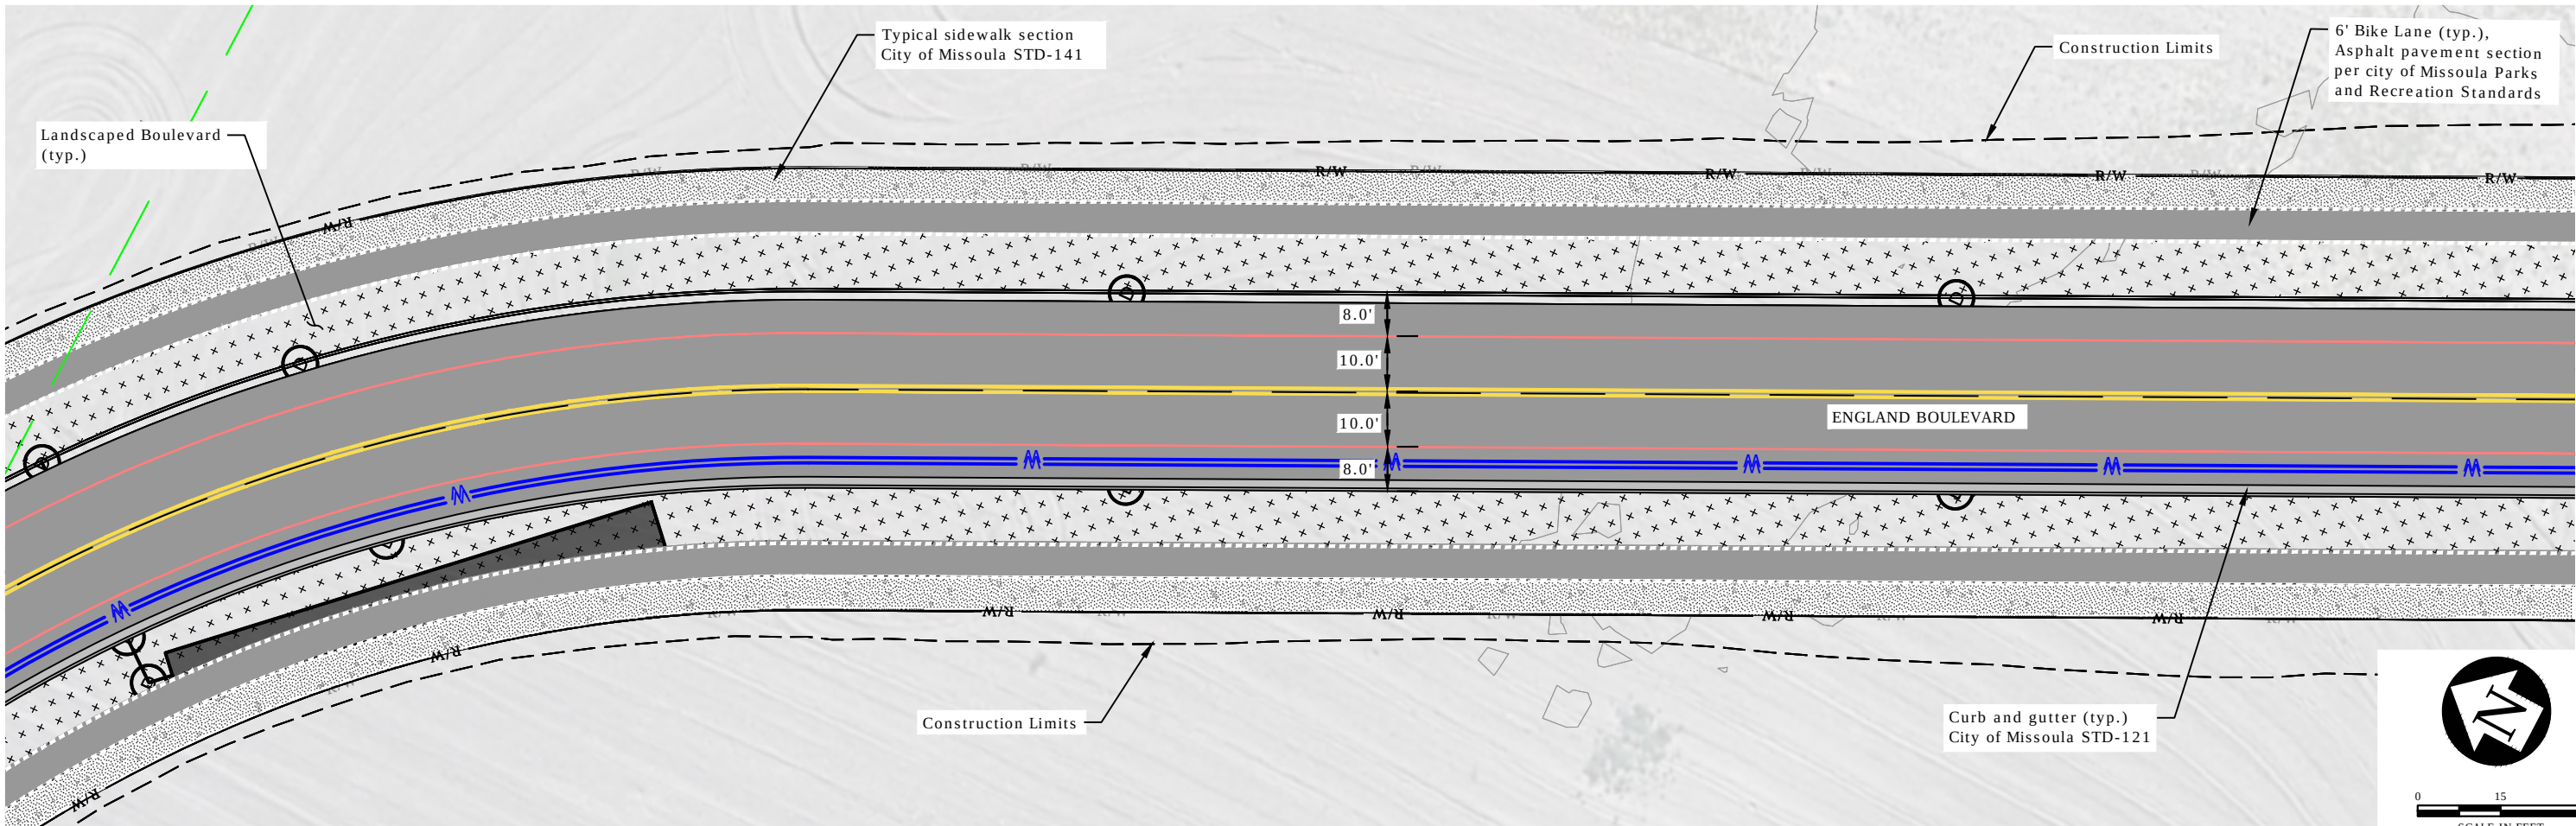


Plan

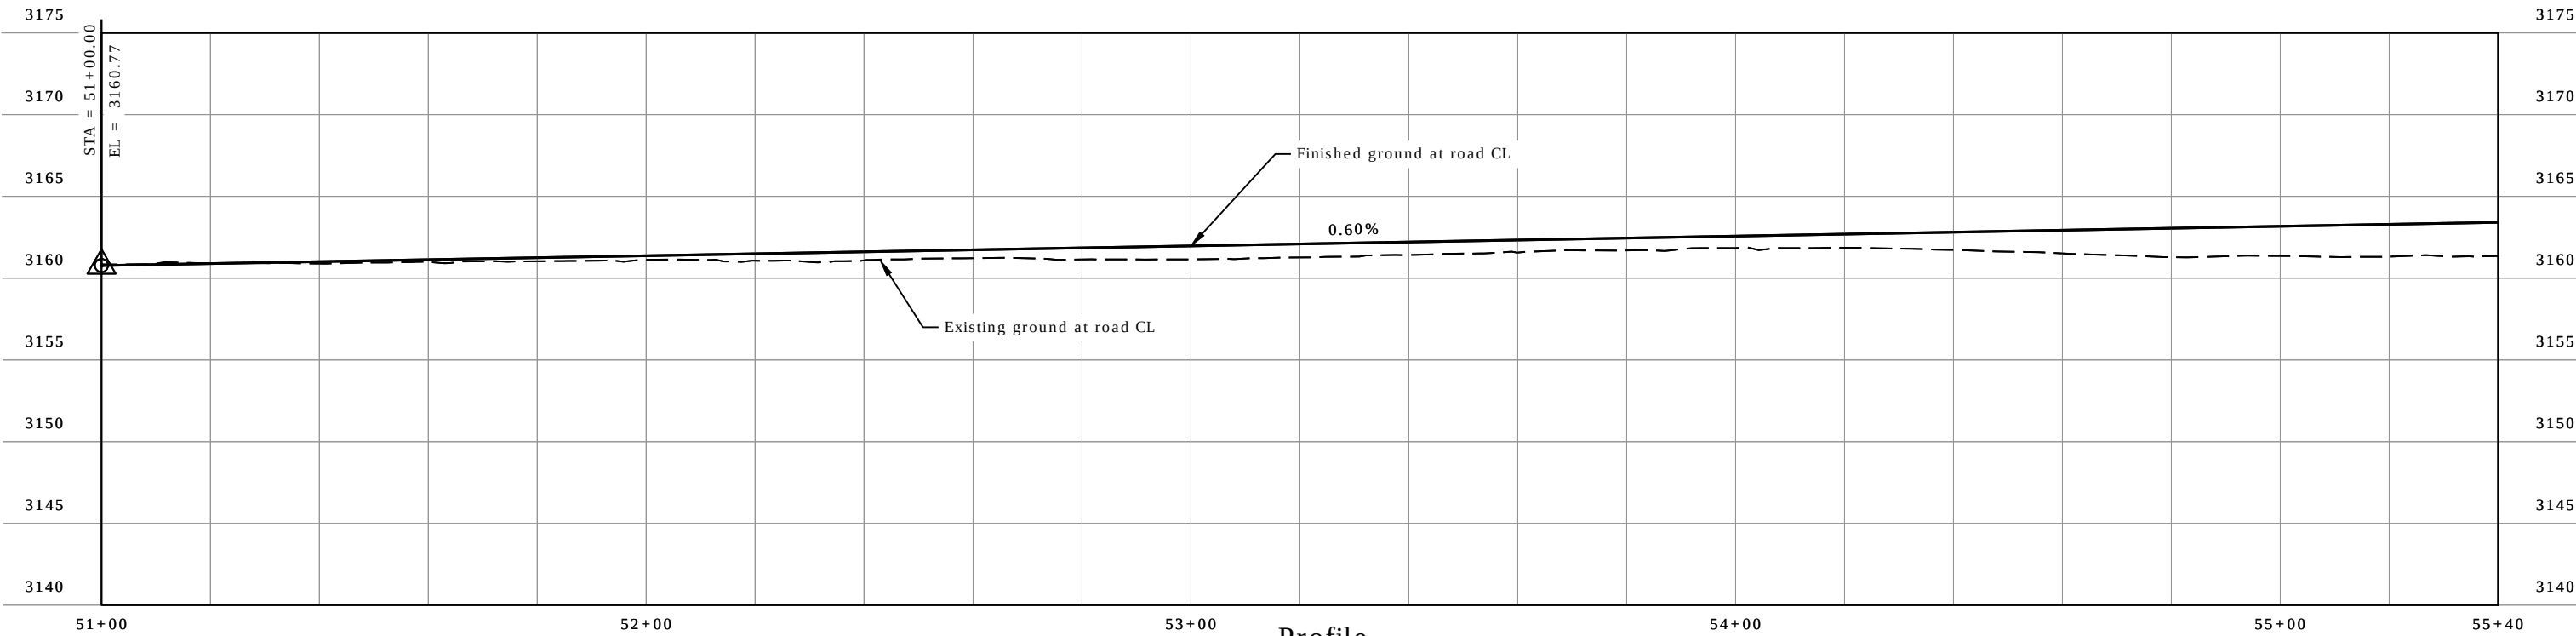

Profile

REVISION	DATE	DESCRIPTION


DESIGNER		PROJ. NO.	
DRAWN		DATE	
CHECKED		SURVEYED	DJA P.C.

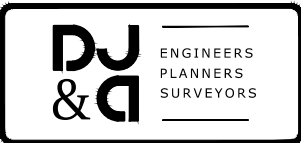



Mullan BUILD
PRELIMINARY 30% NOT FOR CONSTRUCTION

England Boulevard Plan and Profile STA 51+00 TO 55+40

SHEET	
OF	
B.25	B.52

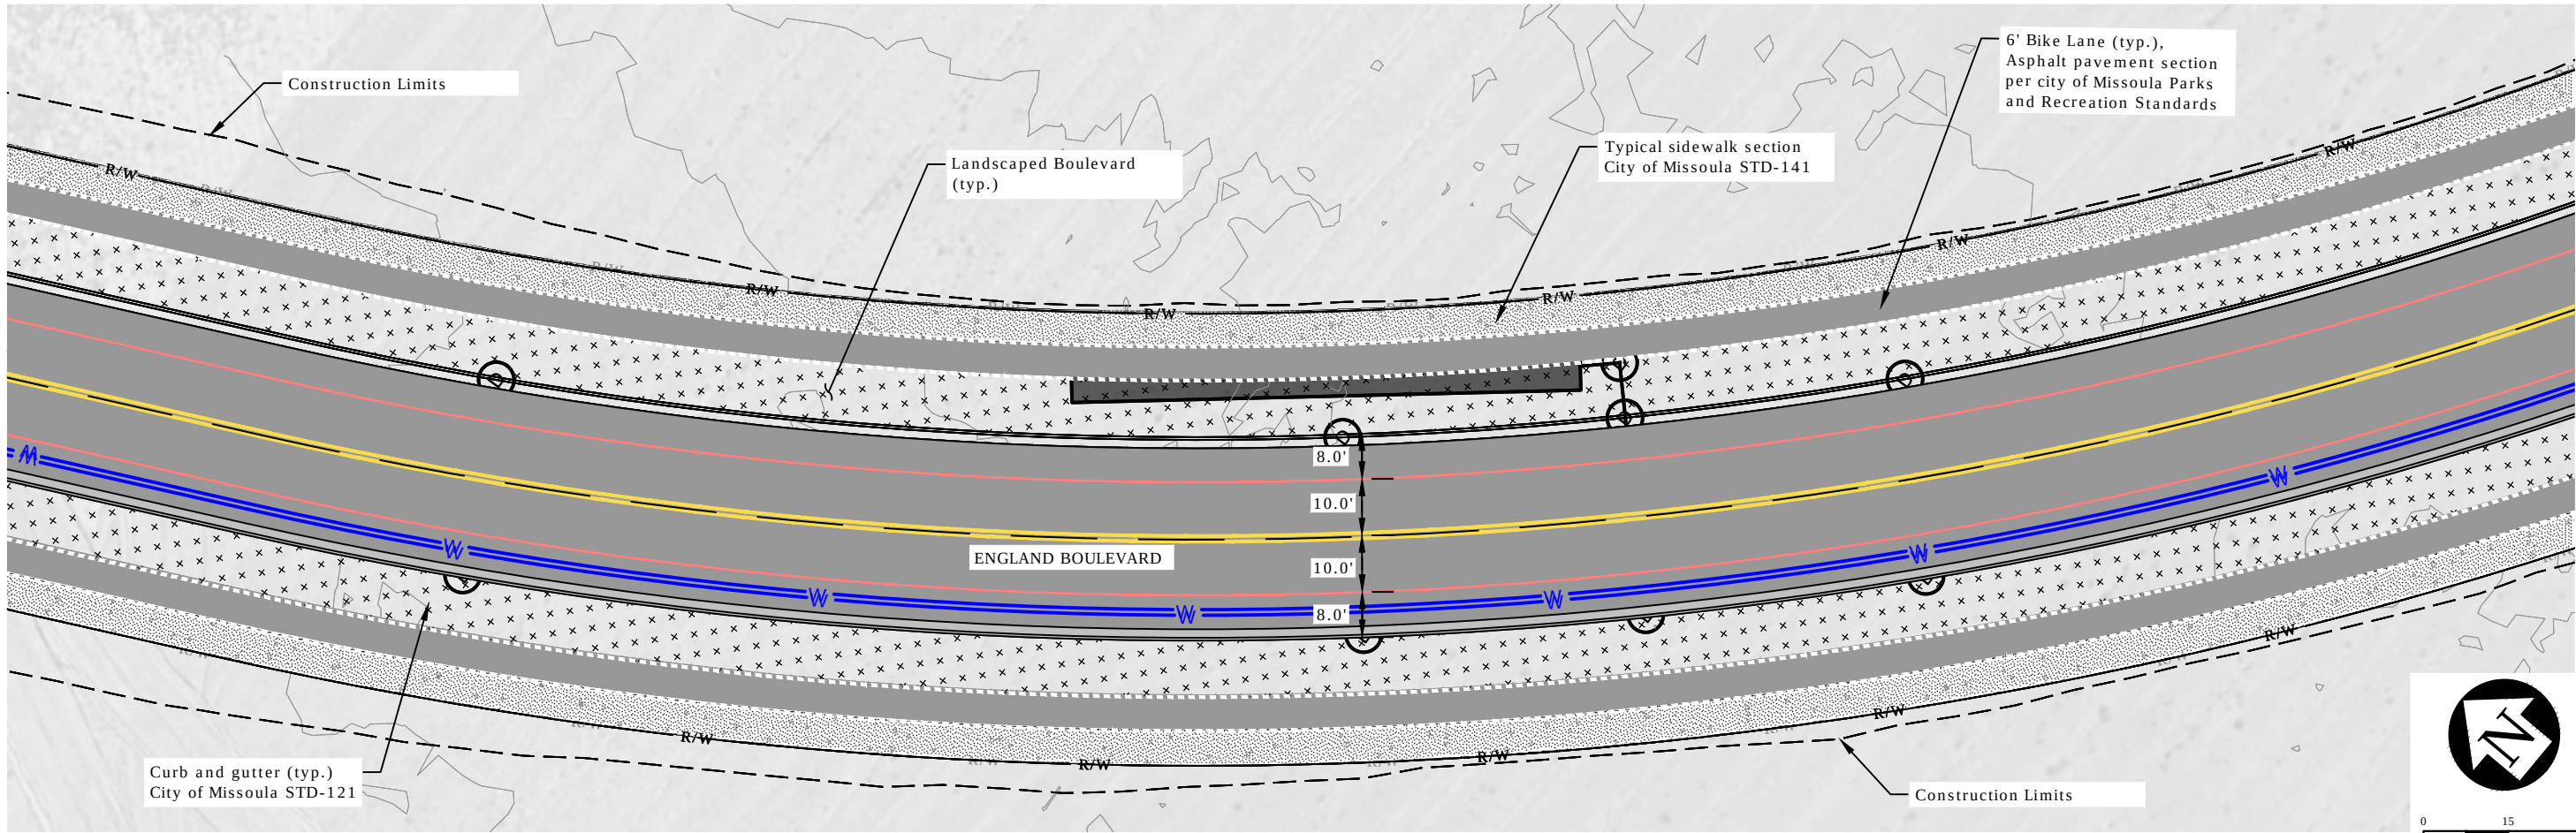


Plan

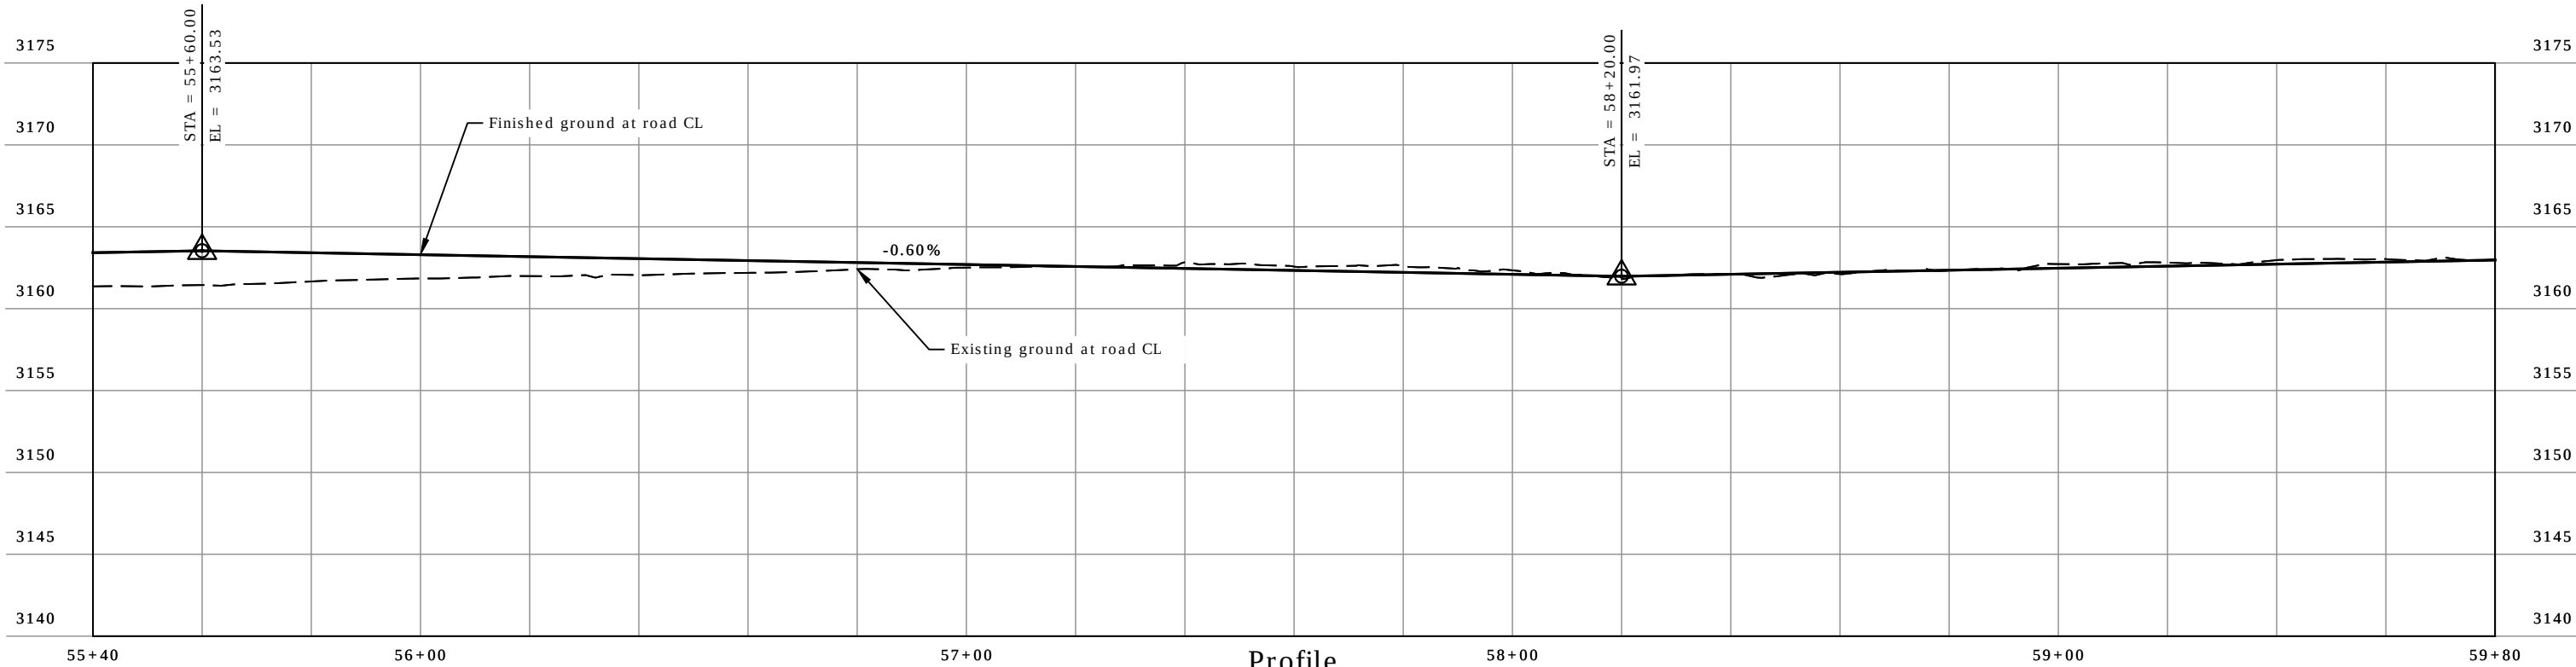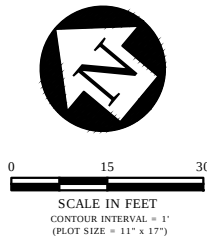

Profile

REVISION	DATE	DESCRIPTION


DESIGNER		PROJ. NO.	
DRAWN		DATE	
CHECKED		SURVEYED	DJA P.C.

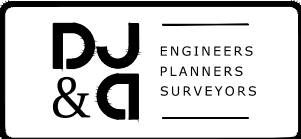



Mullan BUILD
PRELIMINARY 30% NOT FOR CONSTRUCTION

England Boulevard Plan and Profile STA 55+40 TO 59+80

SHEET	
OF	
B.26	B.52

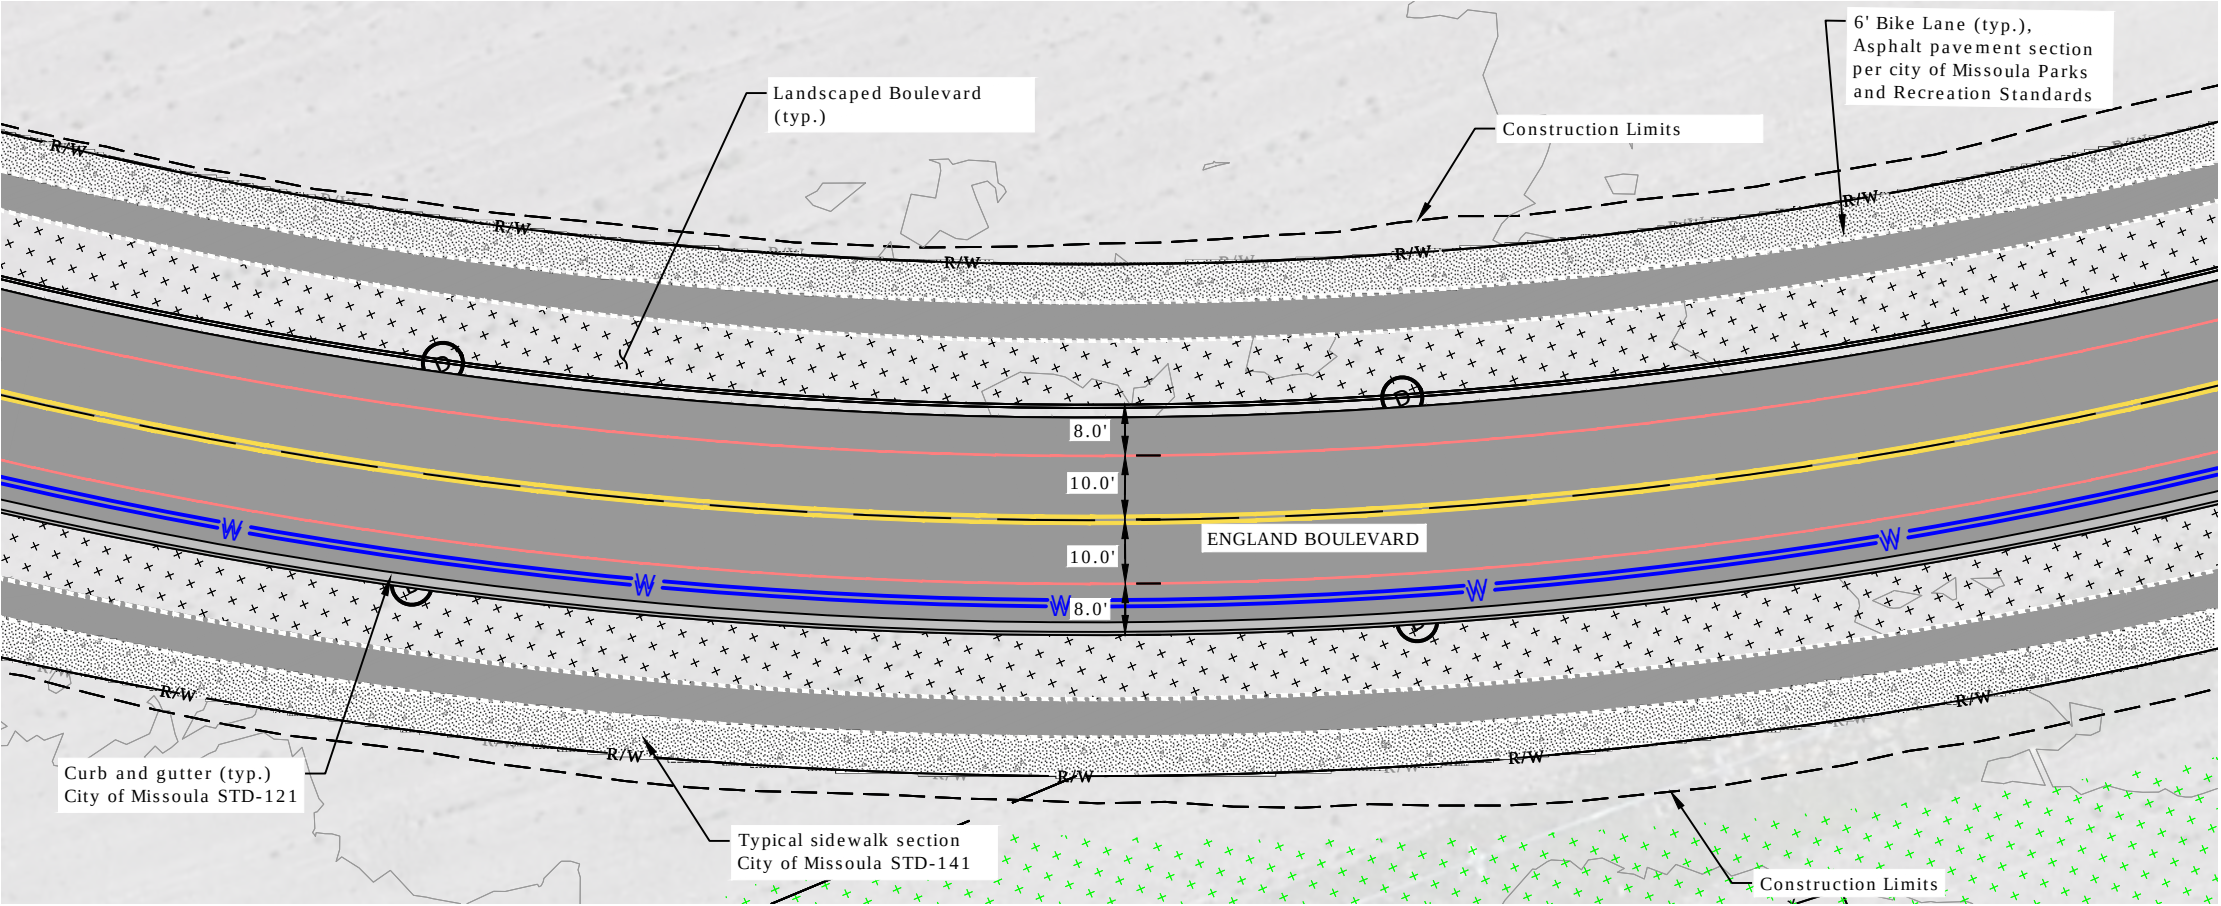


Plan

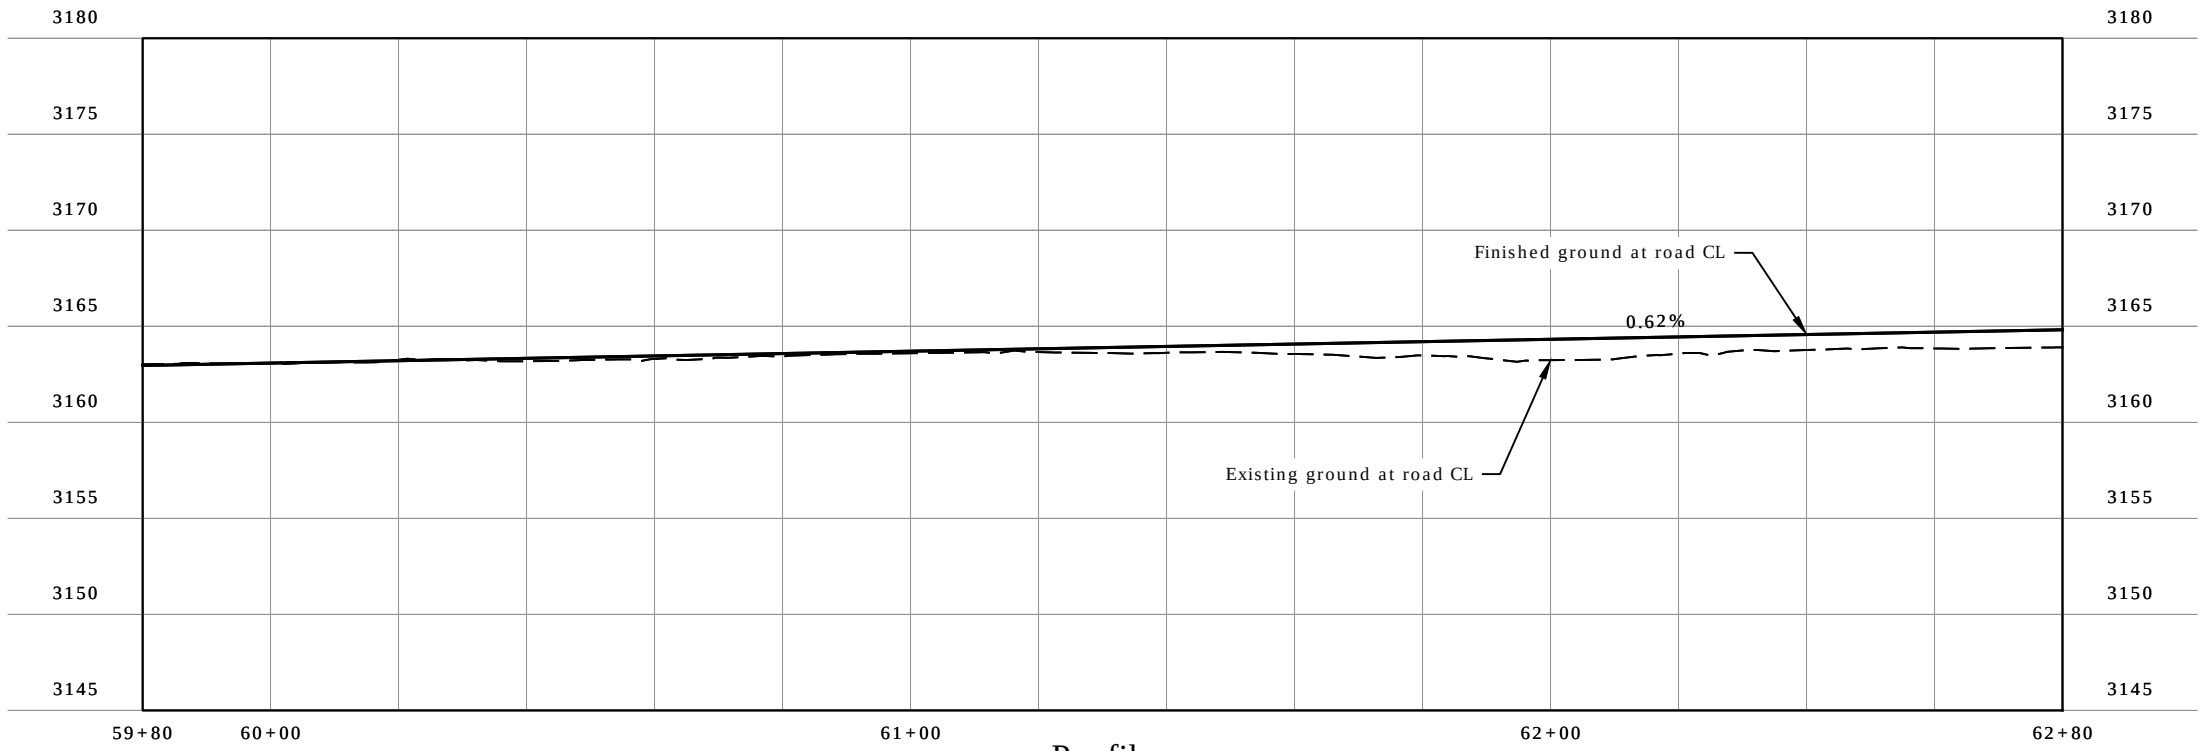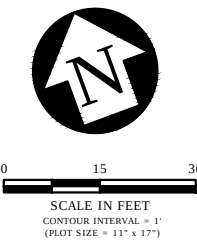

Profile

REVISION	DATE	DESCRIPTION


DESIGNER		PROJ. NO.	
DRAWN		DATE	
CHECKED		SURVEYED	DJA P.C.

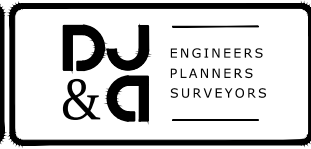


Mullan BUILD
PRELIMINARY 30% NOT FOR CONSTRUCTION

England Boulevard Plan and Profile STA 59+80 TO 62+80

SHEET	OF
B.27	B.52

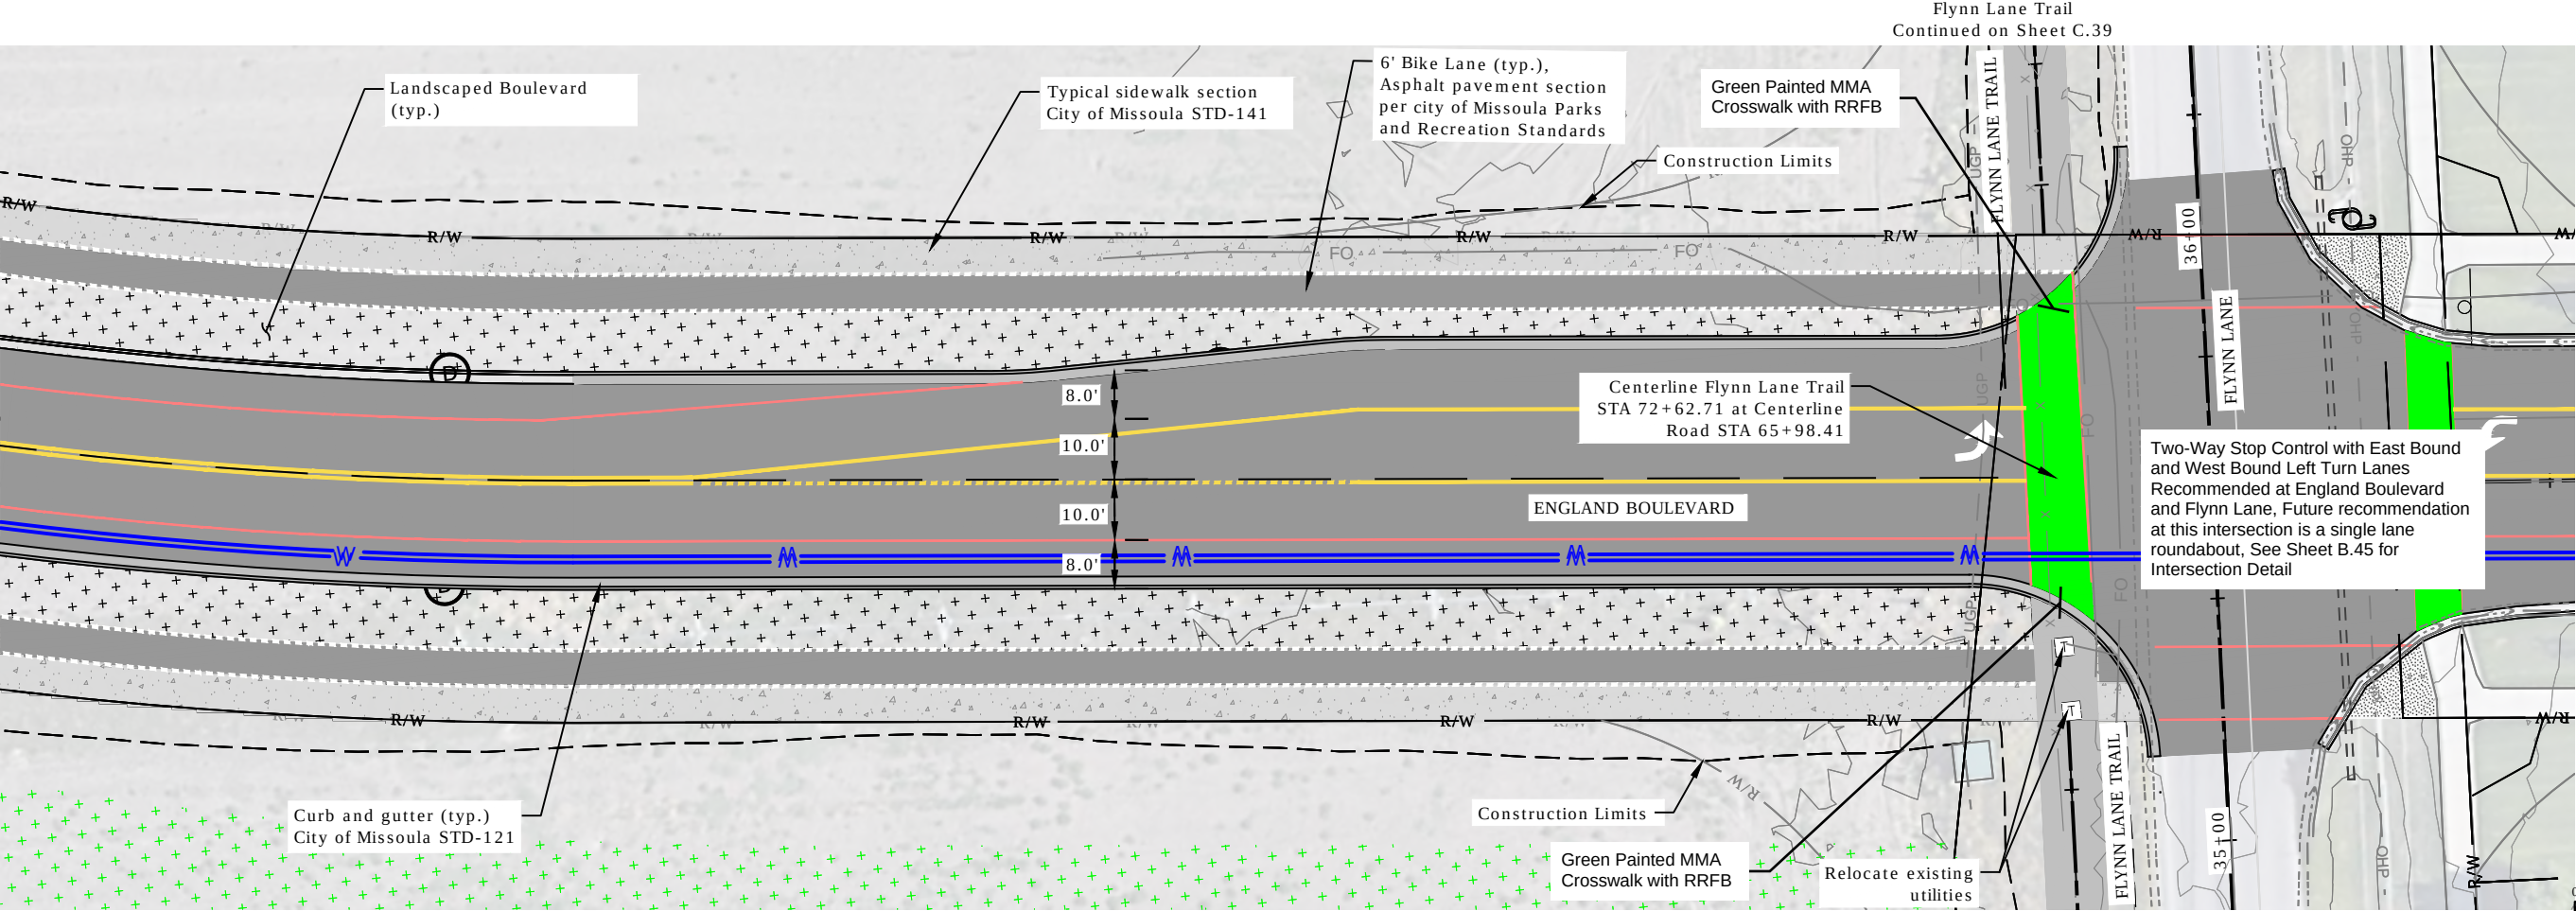


Plan

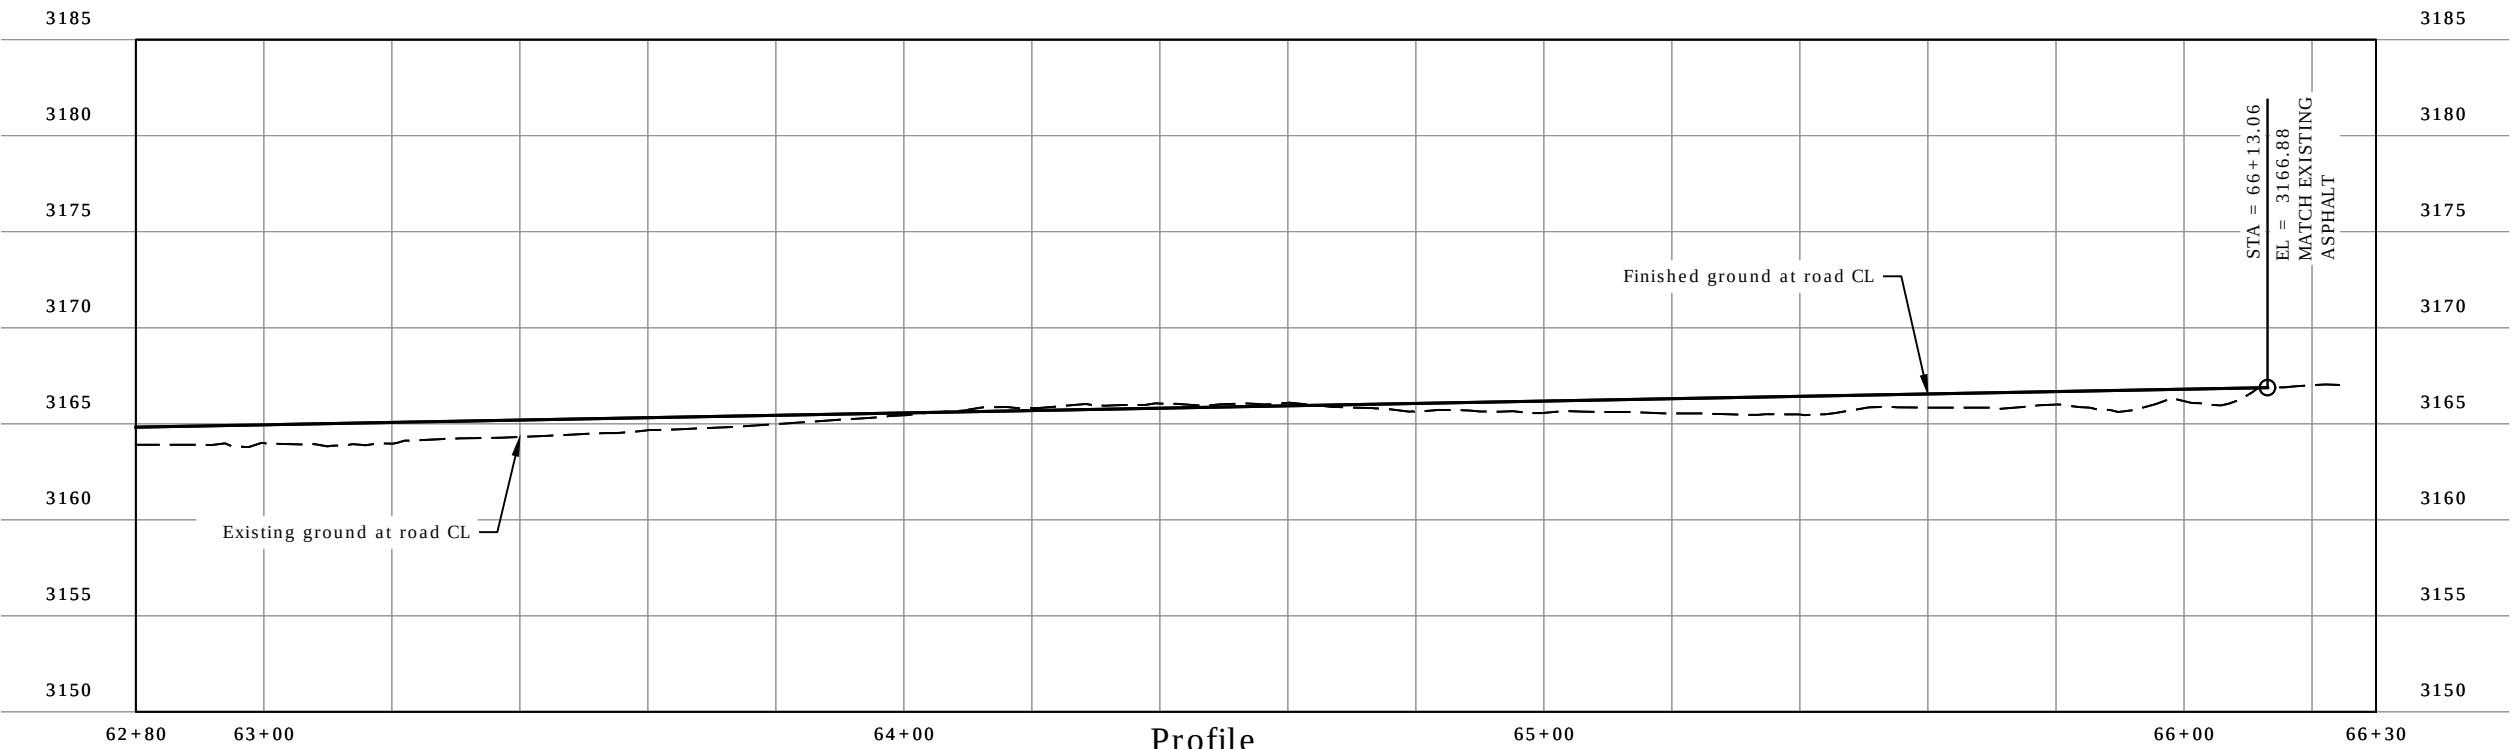

Profile

REVISION	DATE	DESCRIPTION



DESIGNER		PROJ. NO.	
DRAWN		DATE	
CHECKED		SURVEYED	DJA P.C.

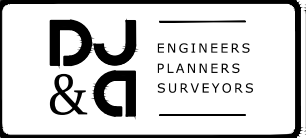

Mullan BUILD
PRELIMINARY 30% NOT FOR CONSTRUCTION


England Boulevard Plan and Profile STA 62+80 TO 66+30

SHEET	
OF	
B.28	B.52

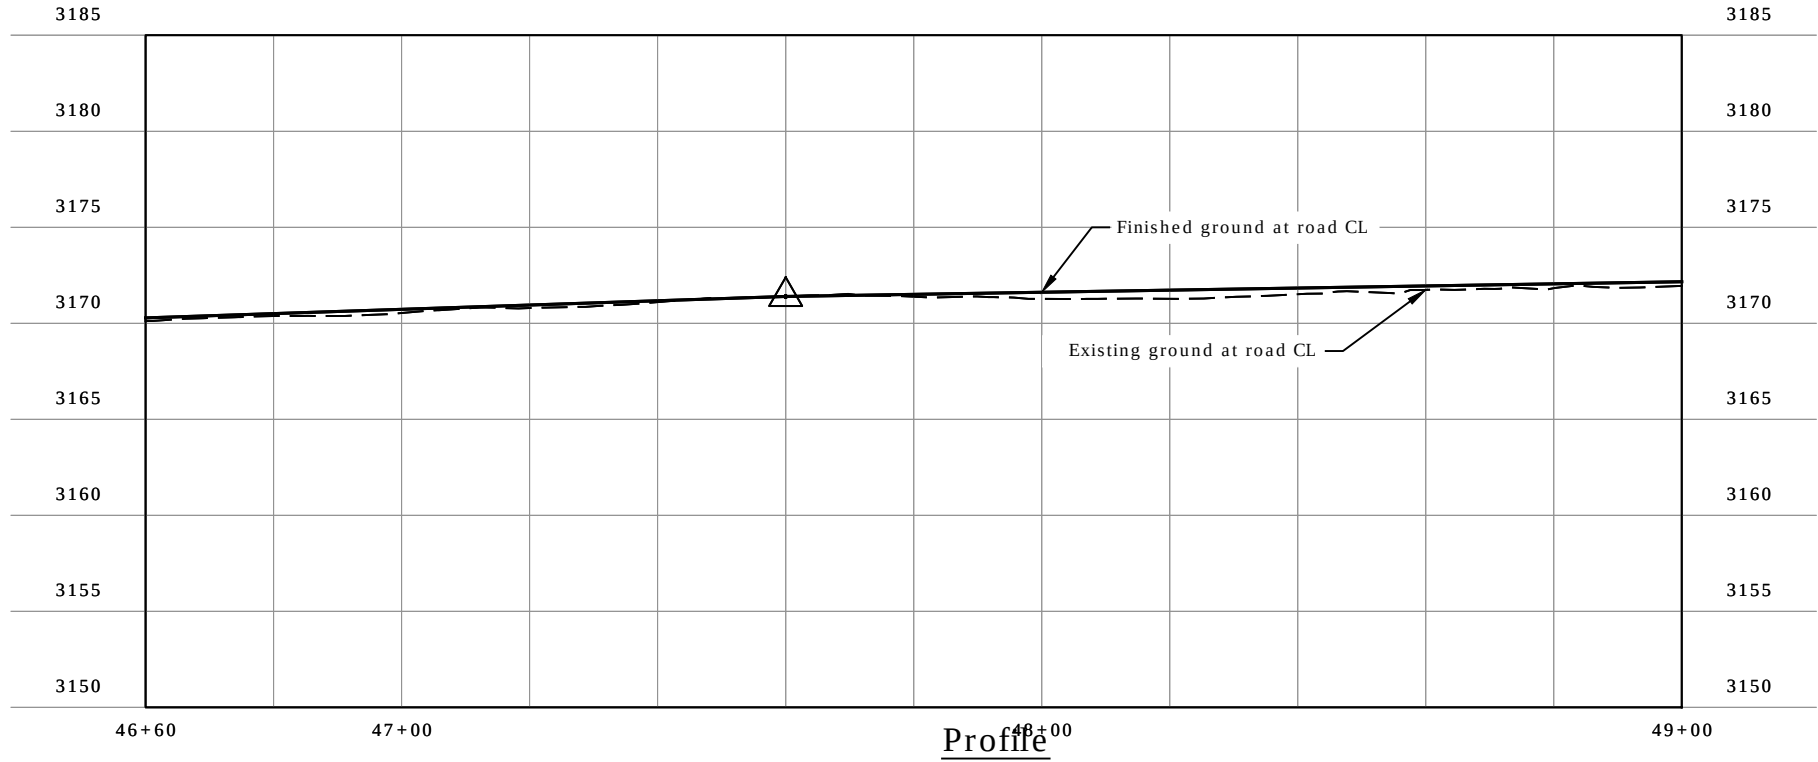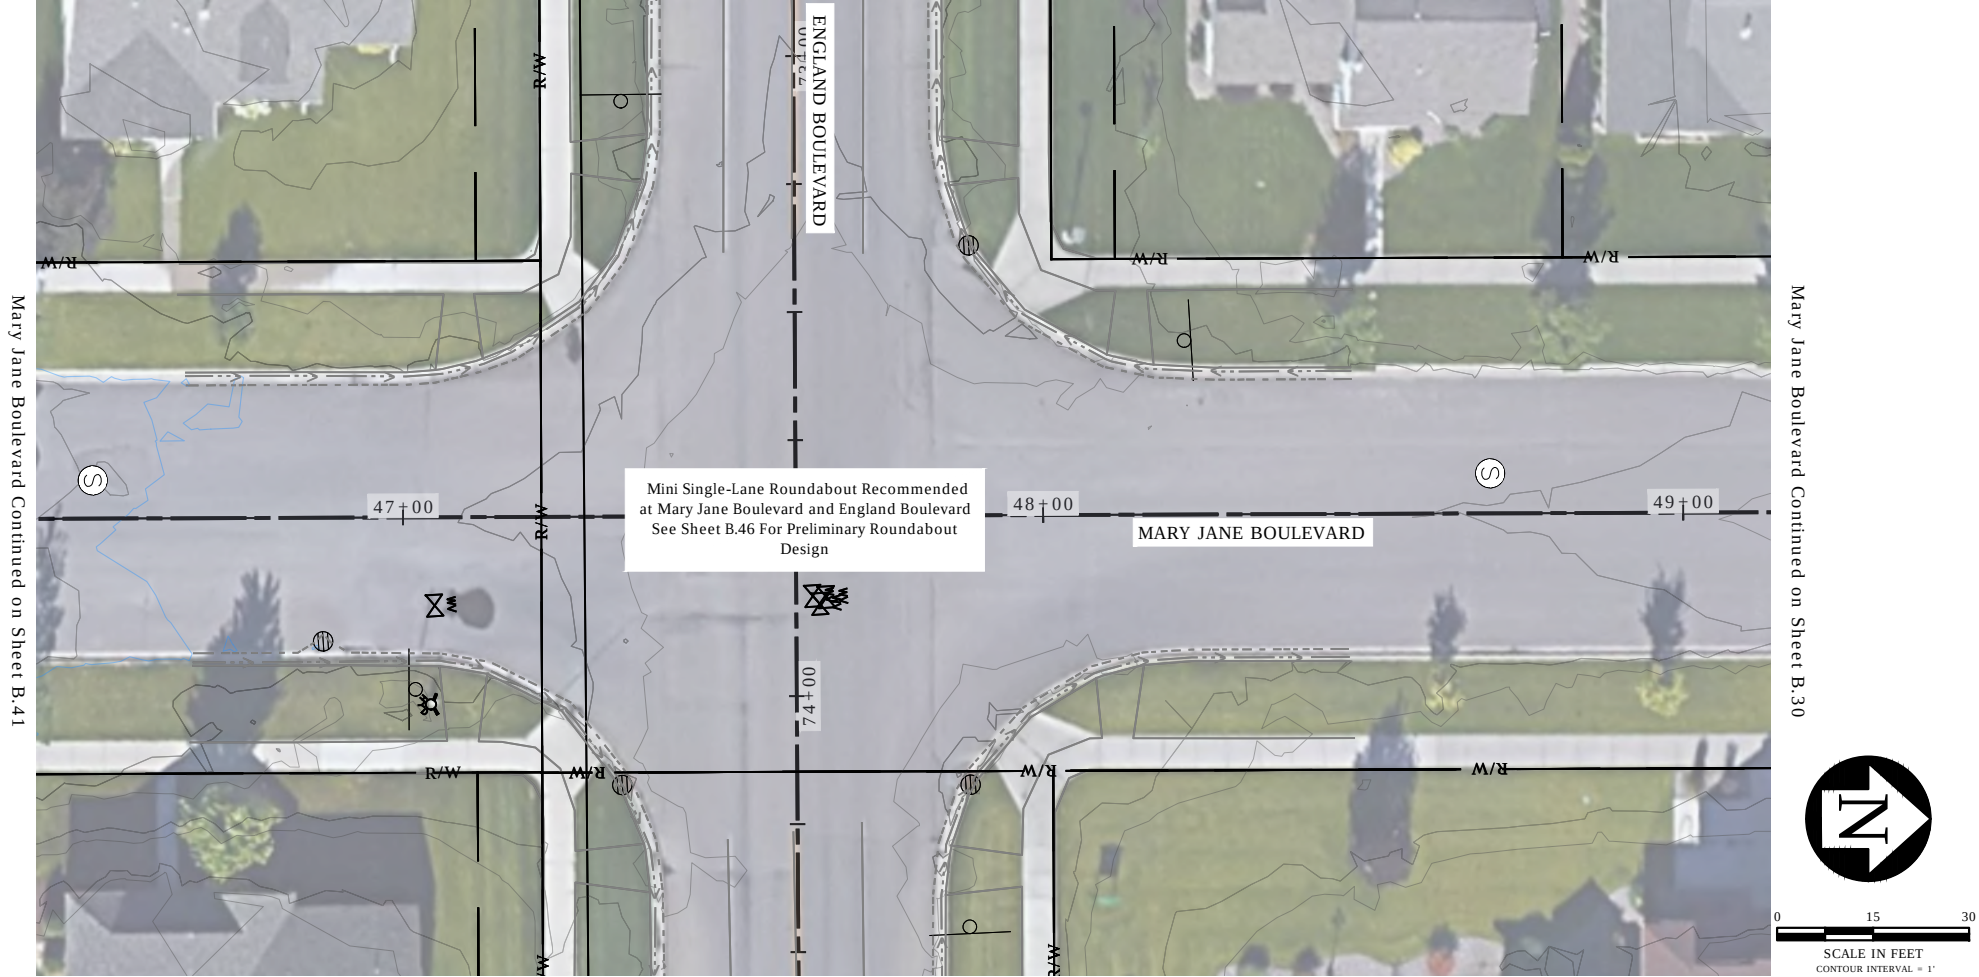

REVISION	DATE	DESCRIPTION


DESIGNER		PROJ. NO.	
DRAWN		DATE	
CHECKED		SURVEYED	DJA P.C.

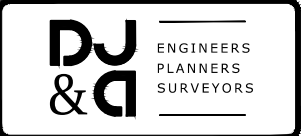


Mullan BUILD
PRELIMINARY 30% NOT FOR CONSTRUCTION

North Mary Jane Plan and Profile STA 46+40 TO 49+00

SHEET	
OF	
B.29	B.52

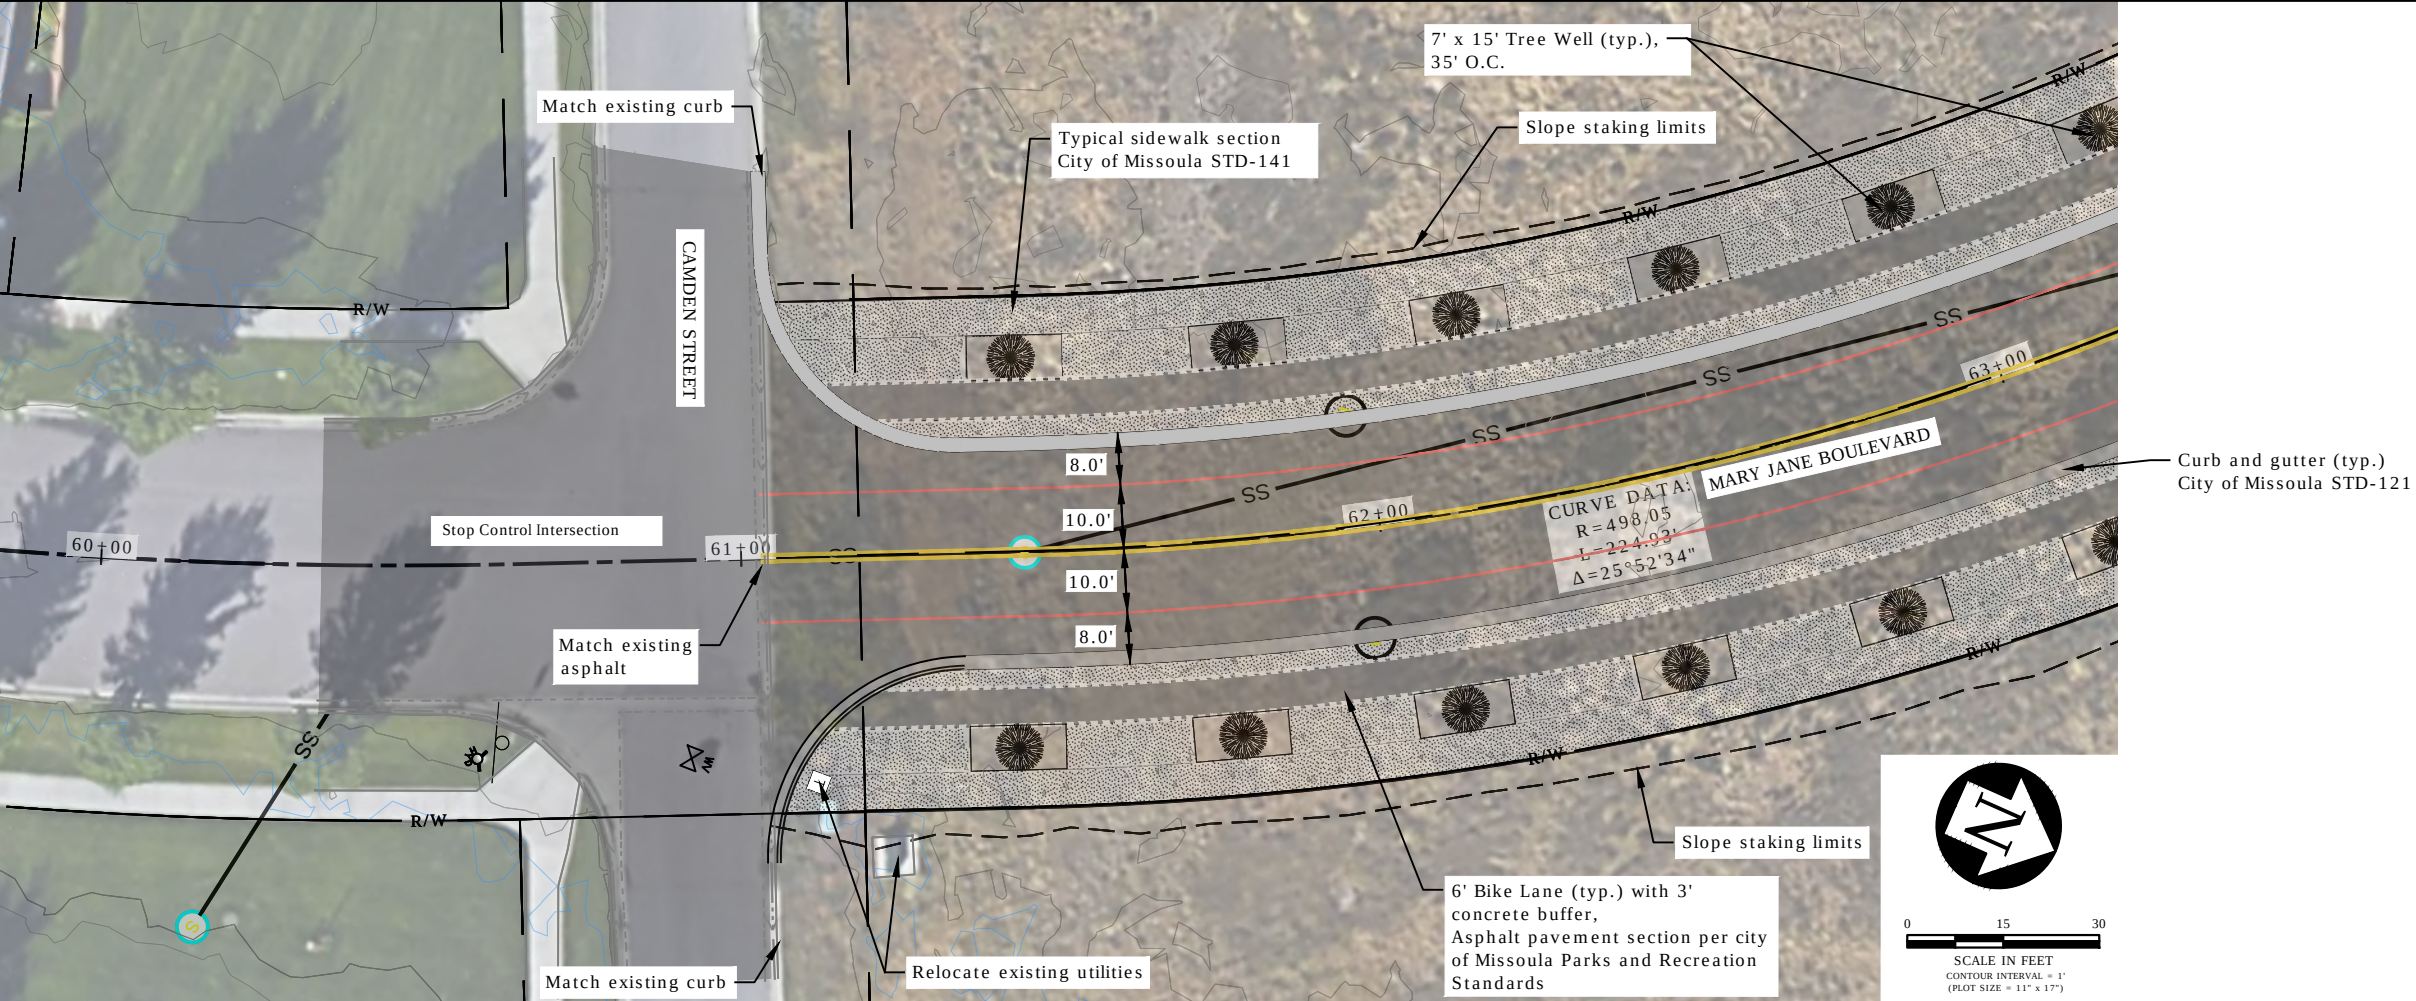


Plan

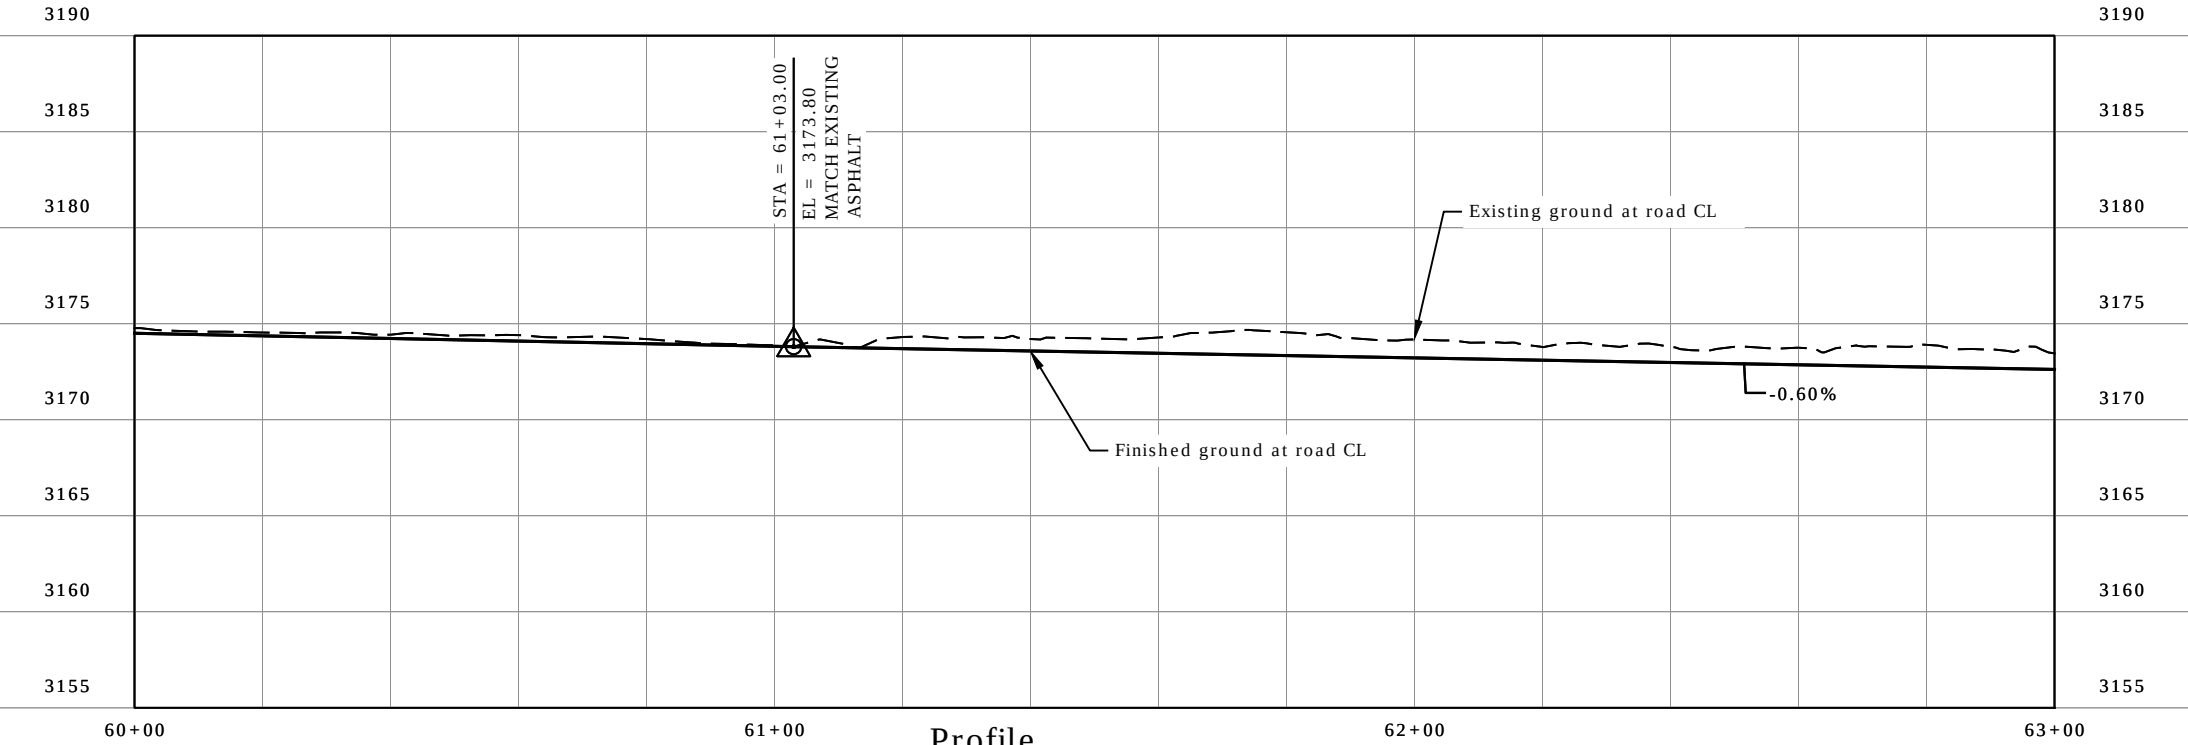

Profile

REVISION	DATE	DESCRIPTION


DESIGNER		PROJ. NO.	
DRAWN		DATE	
CHECKED		SURVEYED	DJA P.C.

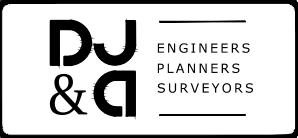



Mullan BUILD
PRELIMINARY 30% NOT FOR CONSTRUCTION

North Mary Jane Plan and Profile STA 60+00 TO 63+00

SHEET	OF
B.30	B.52

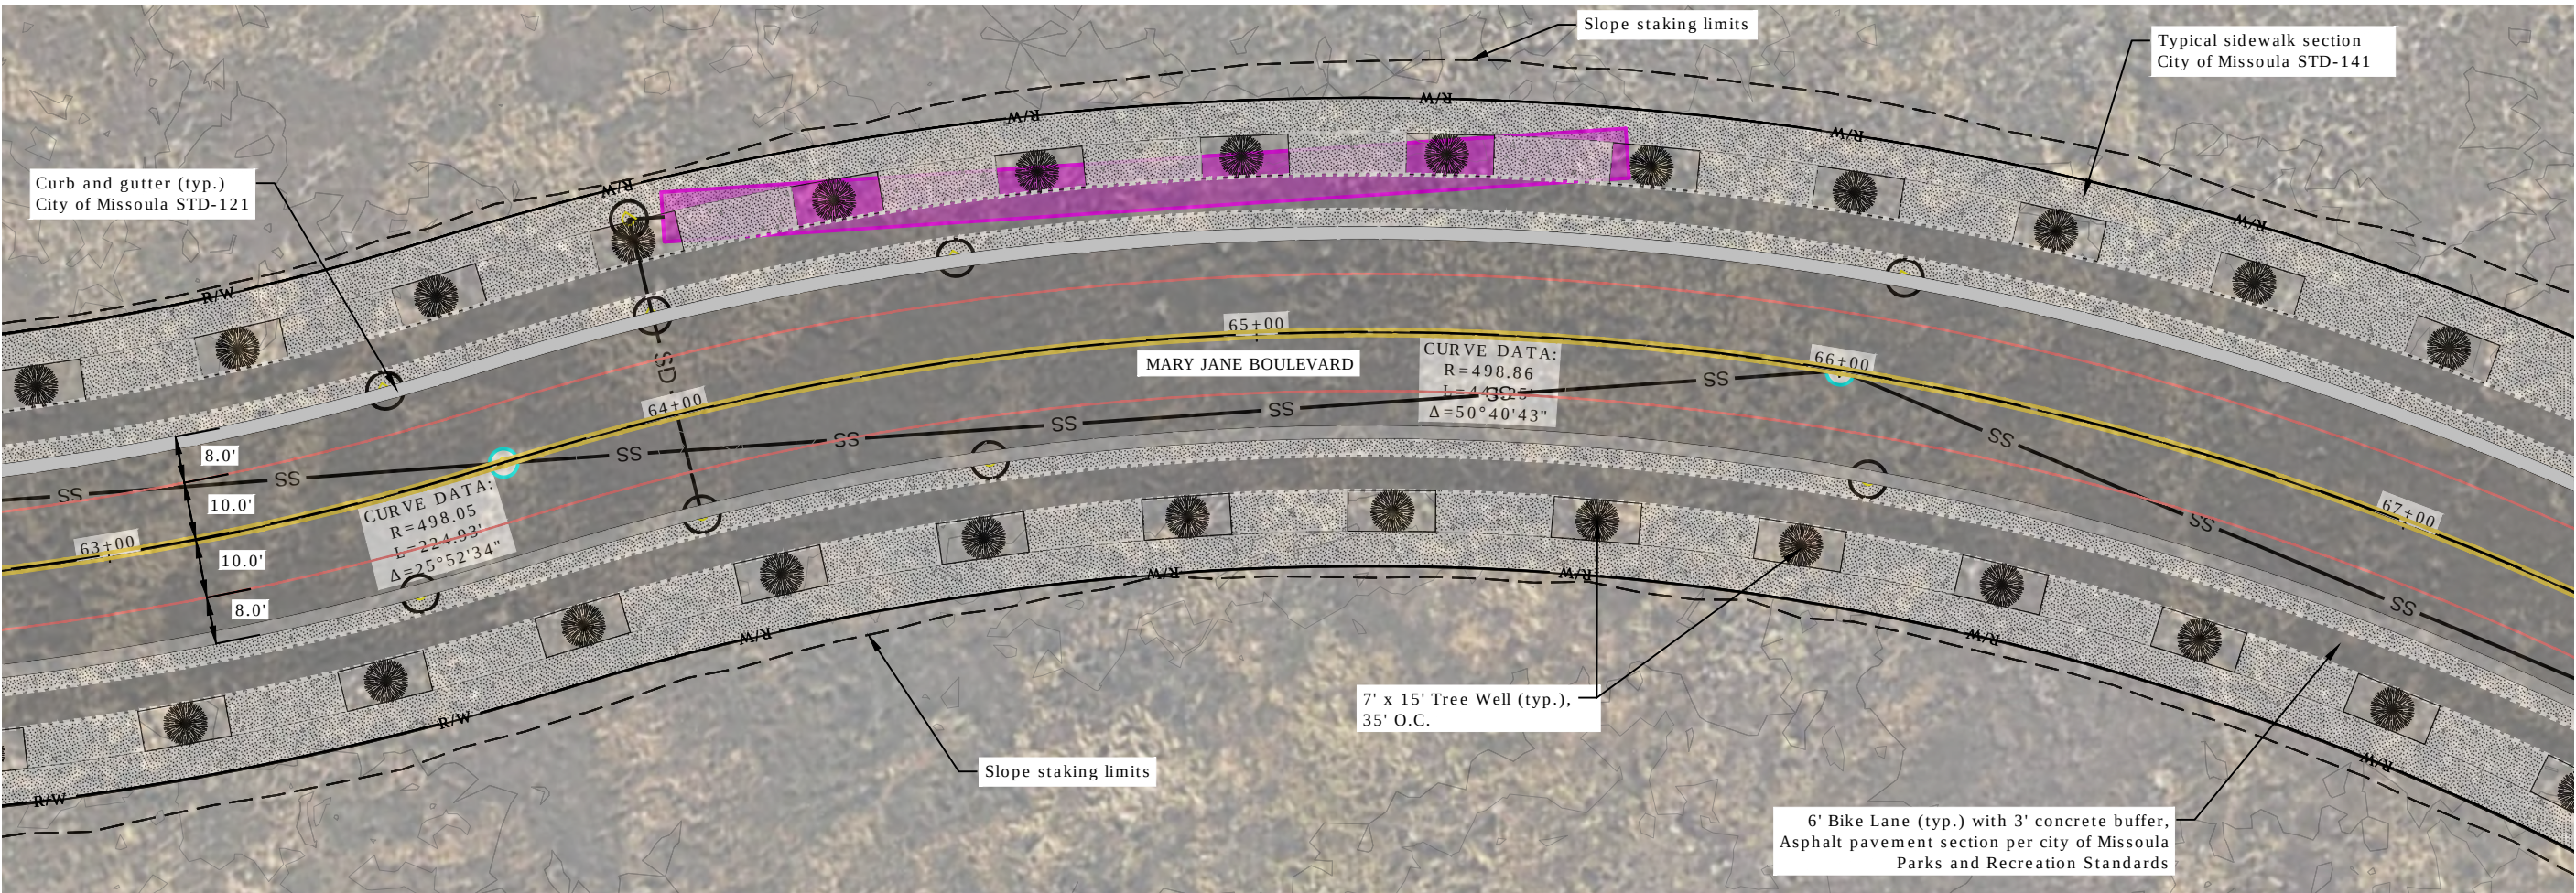


Plan

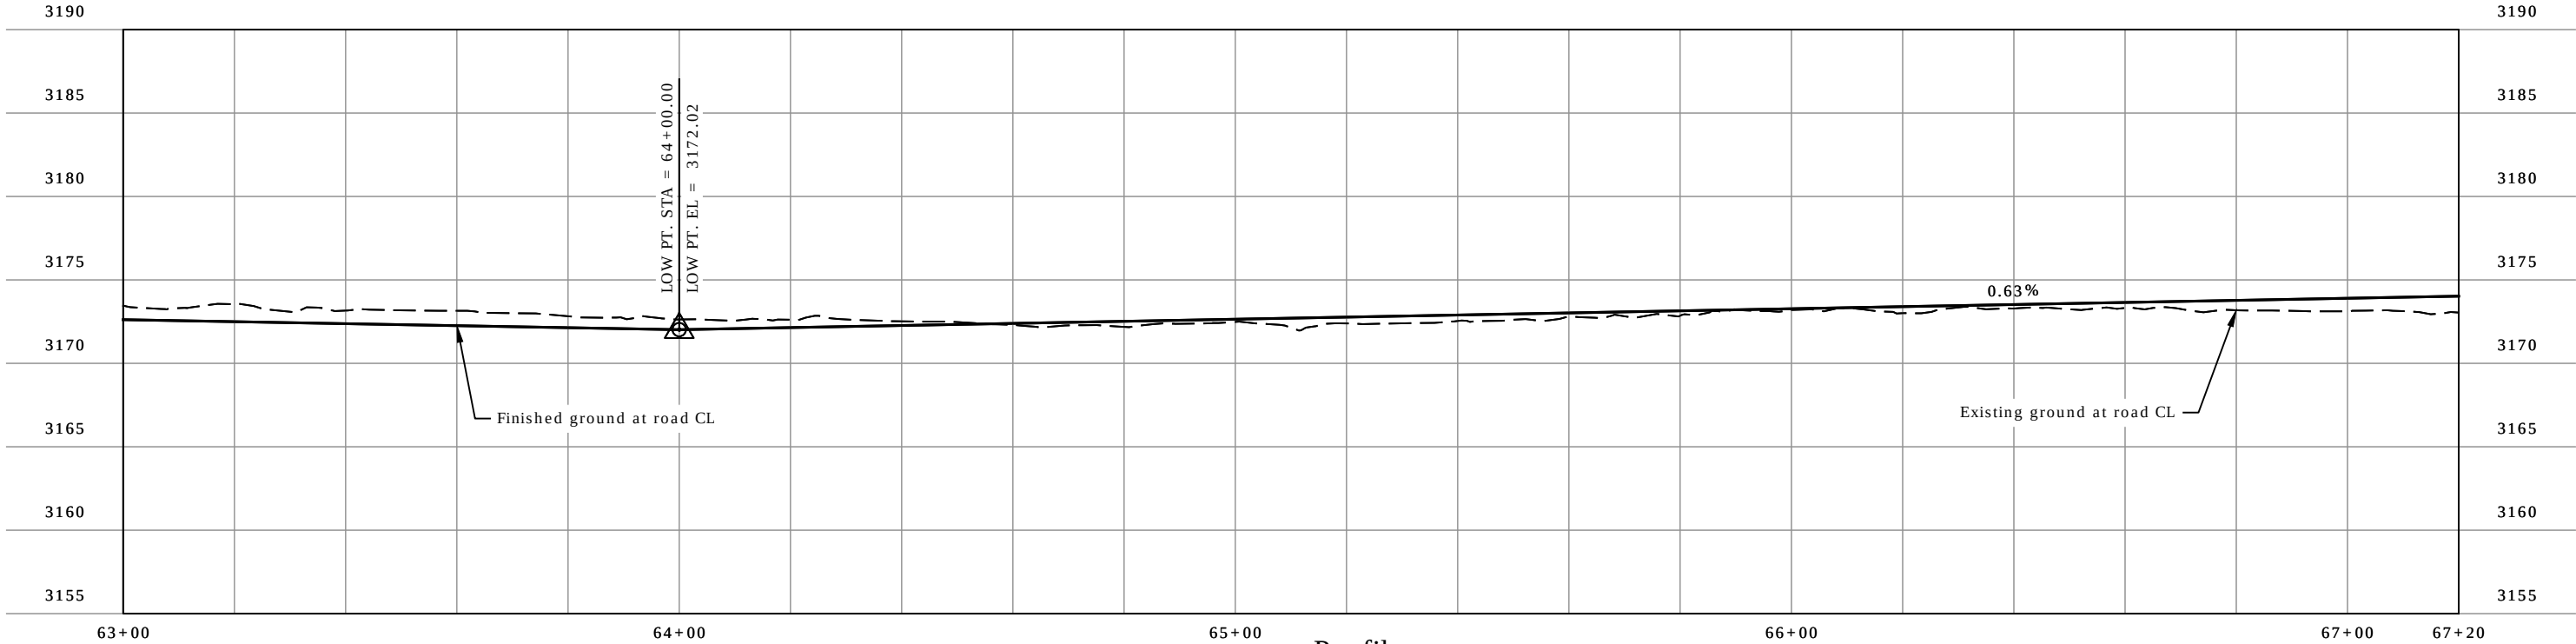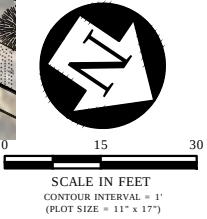

Profile

REVISION	DATE	DESCRIPTION


DESIGNER		PROJ. NO.	
DRAWN		DATE	
CHECKED		SURVEYED	DJA P.C.

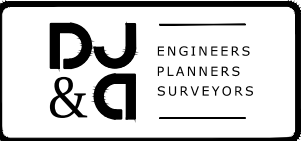


Mullan BUILD
PRELIMINARY 30% NOT FOR CONSTRUCTION

North Mary Jane Plan and Profile STA 63+00 TO 67+20

SHEET	
OF	
B.31	B.52

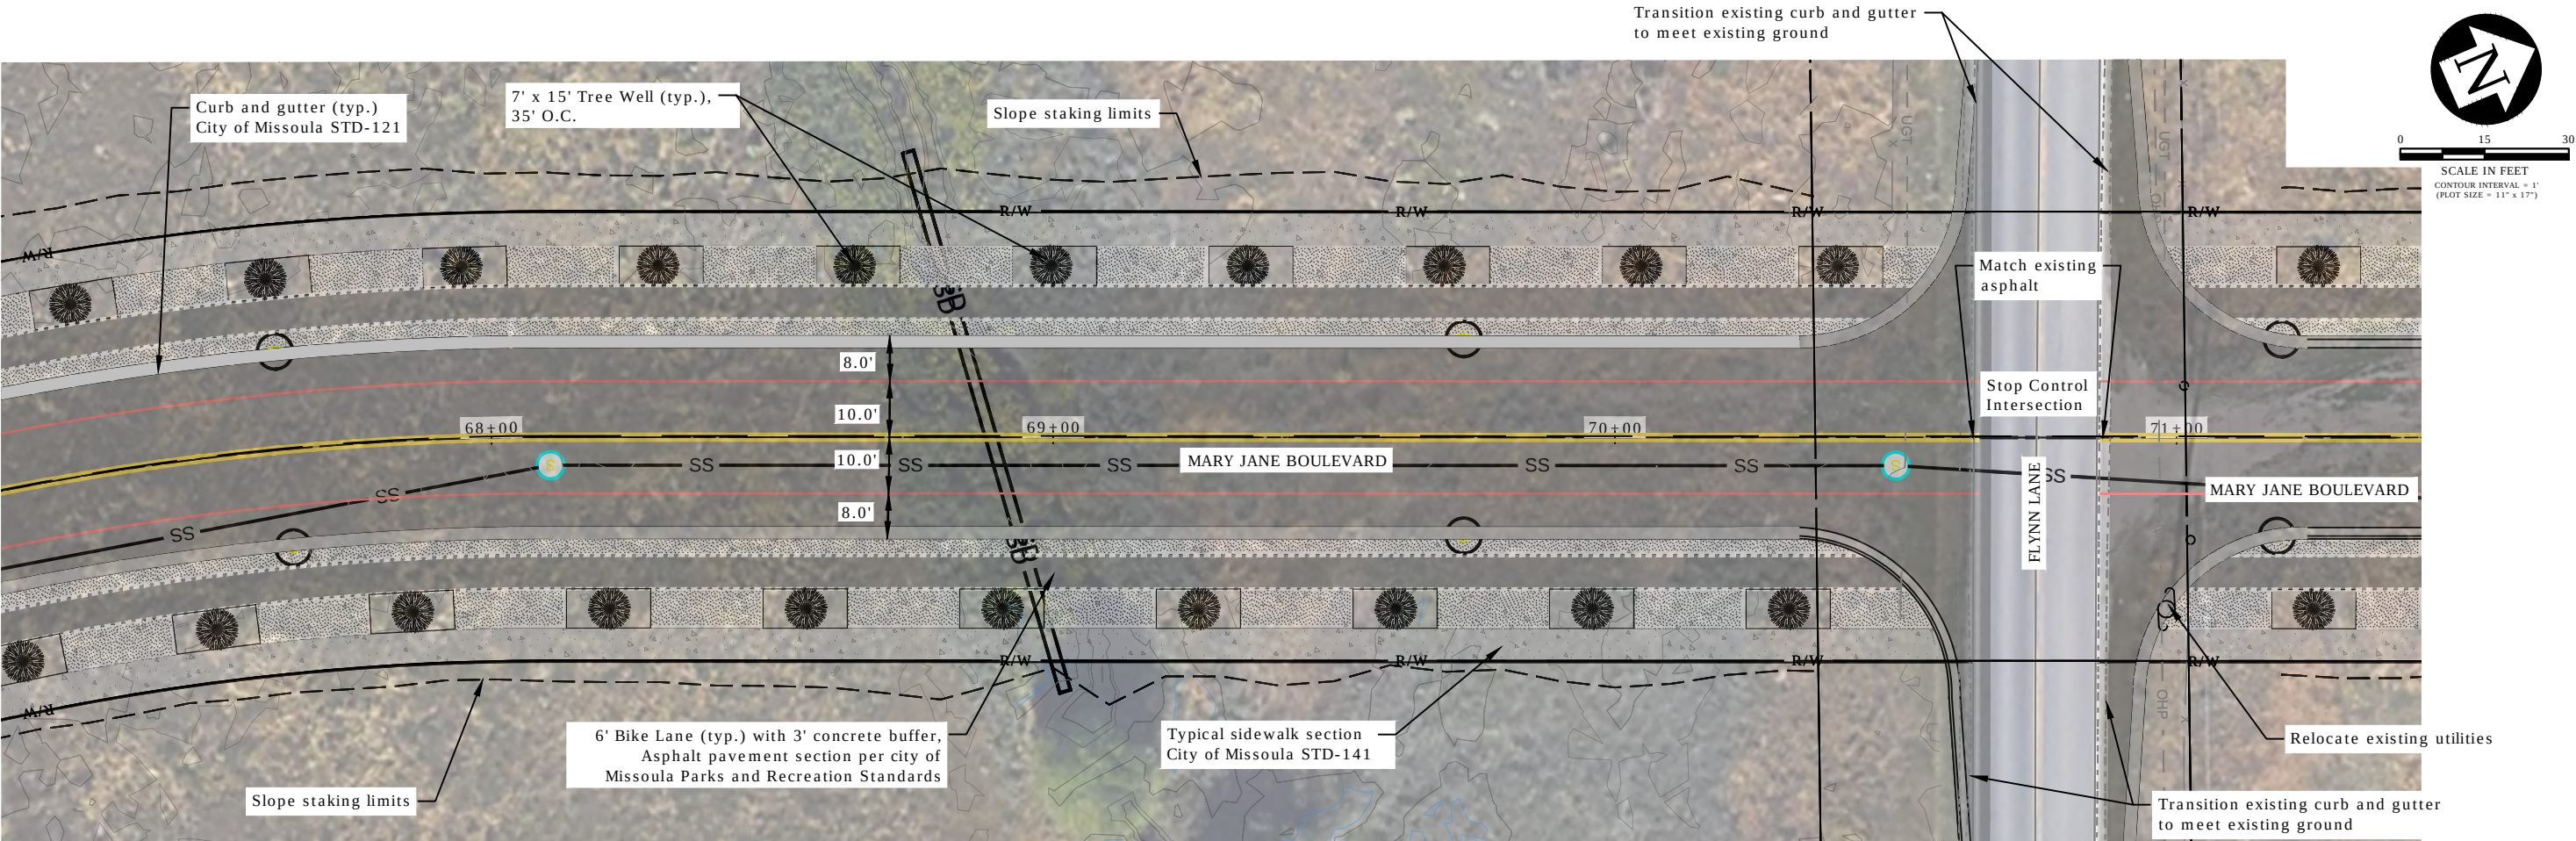


Plan

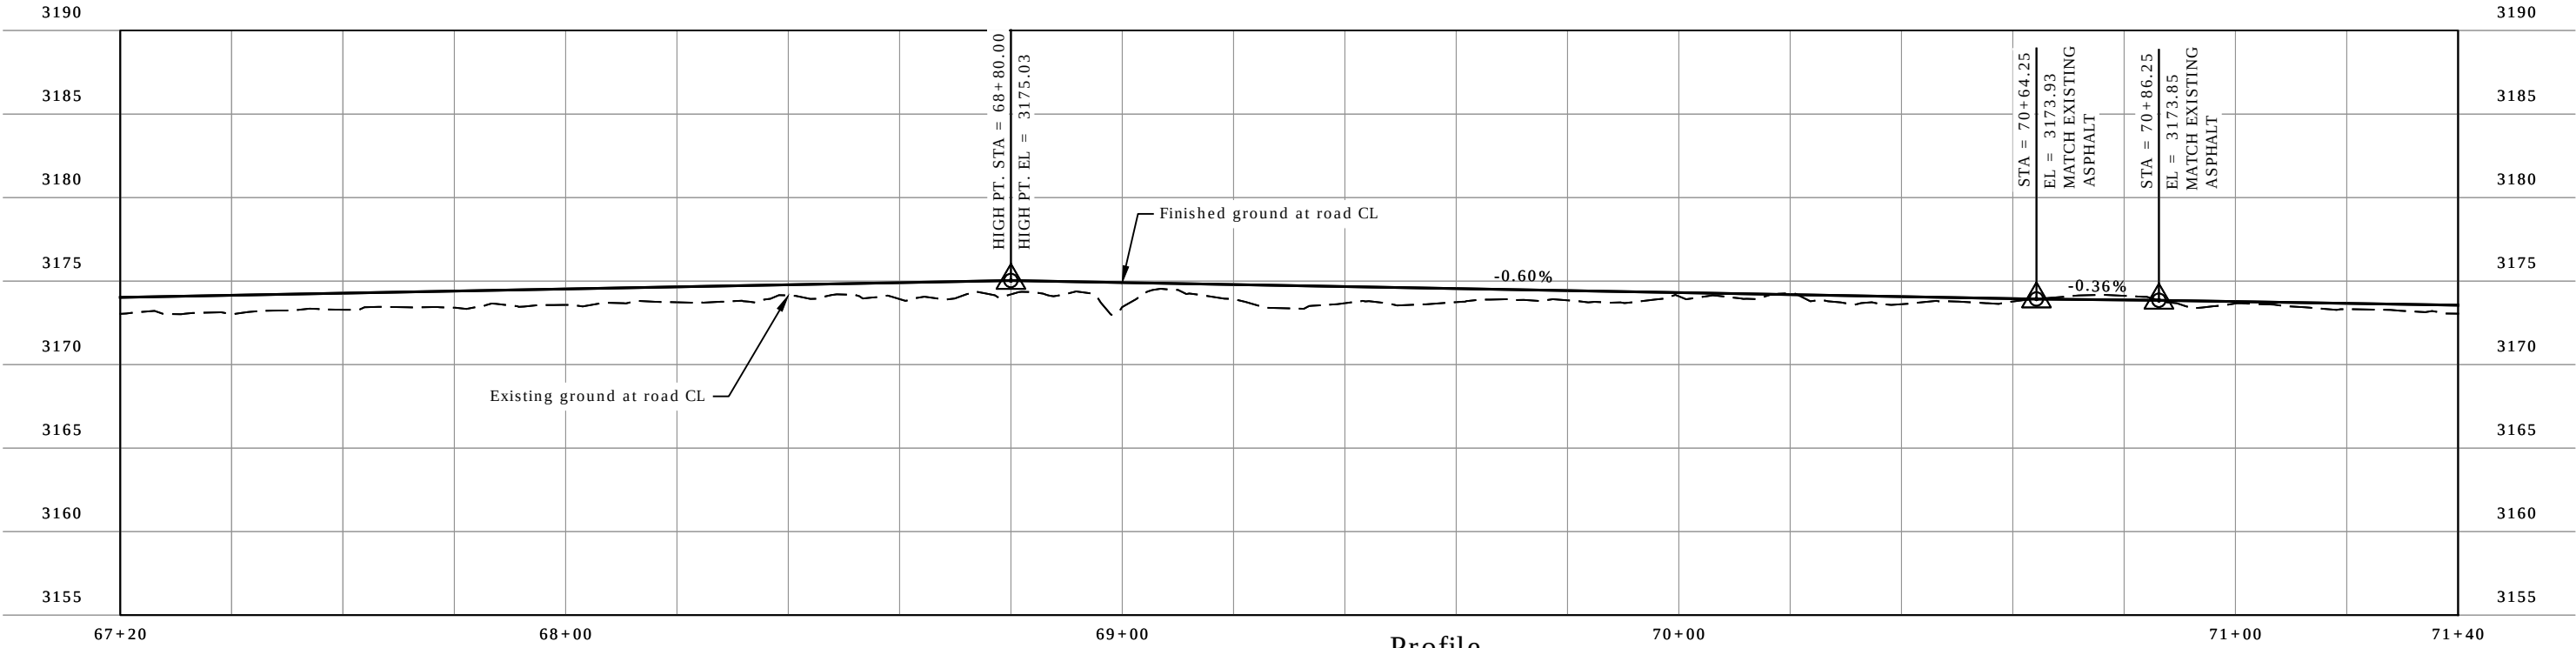

Profile

REVISION	DATE	DESCRIPTION


DESIGNER		PROJ. NO.	
DRAWN		DATE	
CHECKED		SURVEYED	DJA P.C.

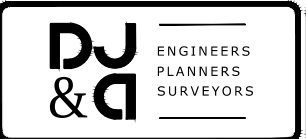


Mullan BUILD
PRELIMINARY 30% NOT FOR CONSTRUCTION

North Mary Jane Plan and Profile STA 67+20 TO 71+40

SHEET	
OF	
B.32	B.52

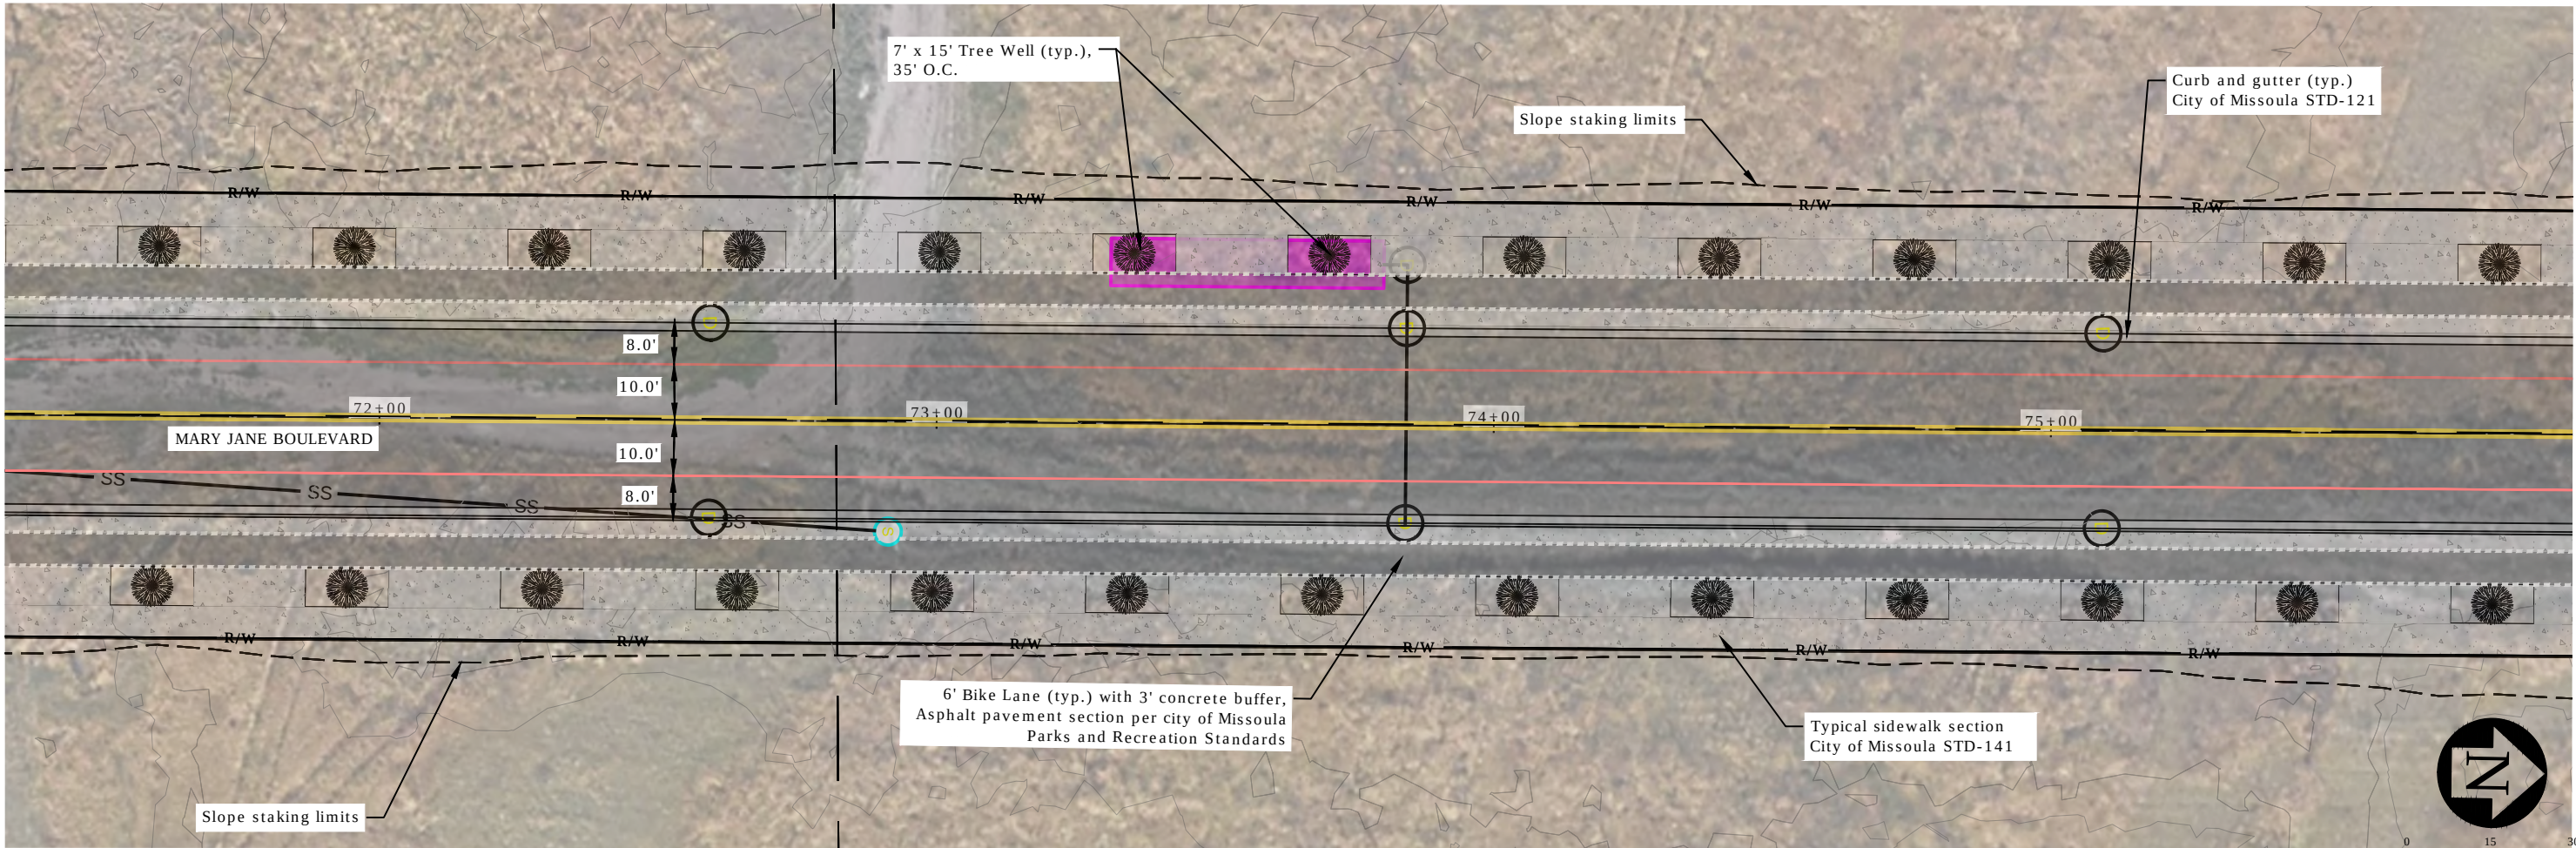


Plan

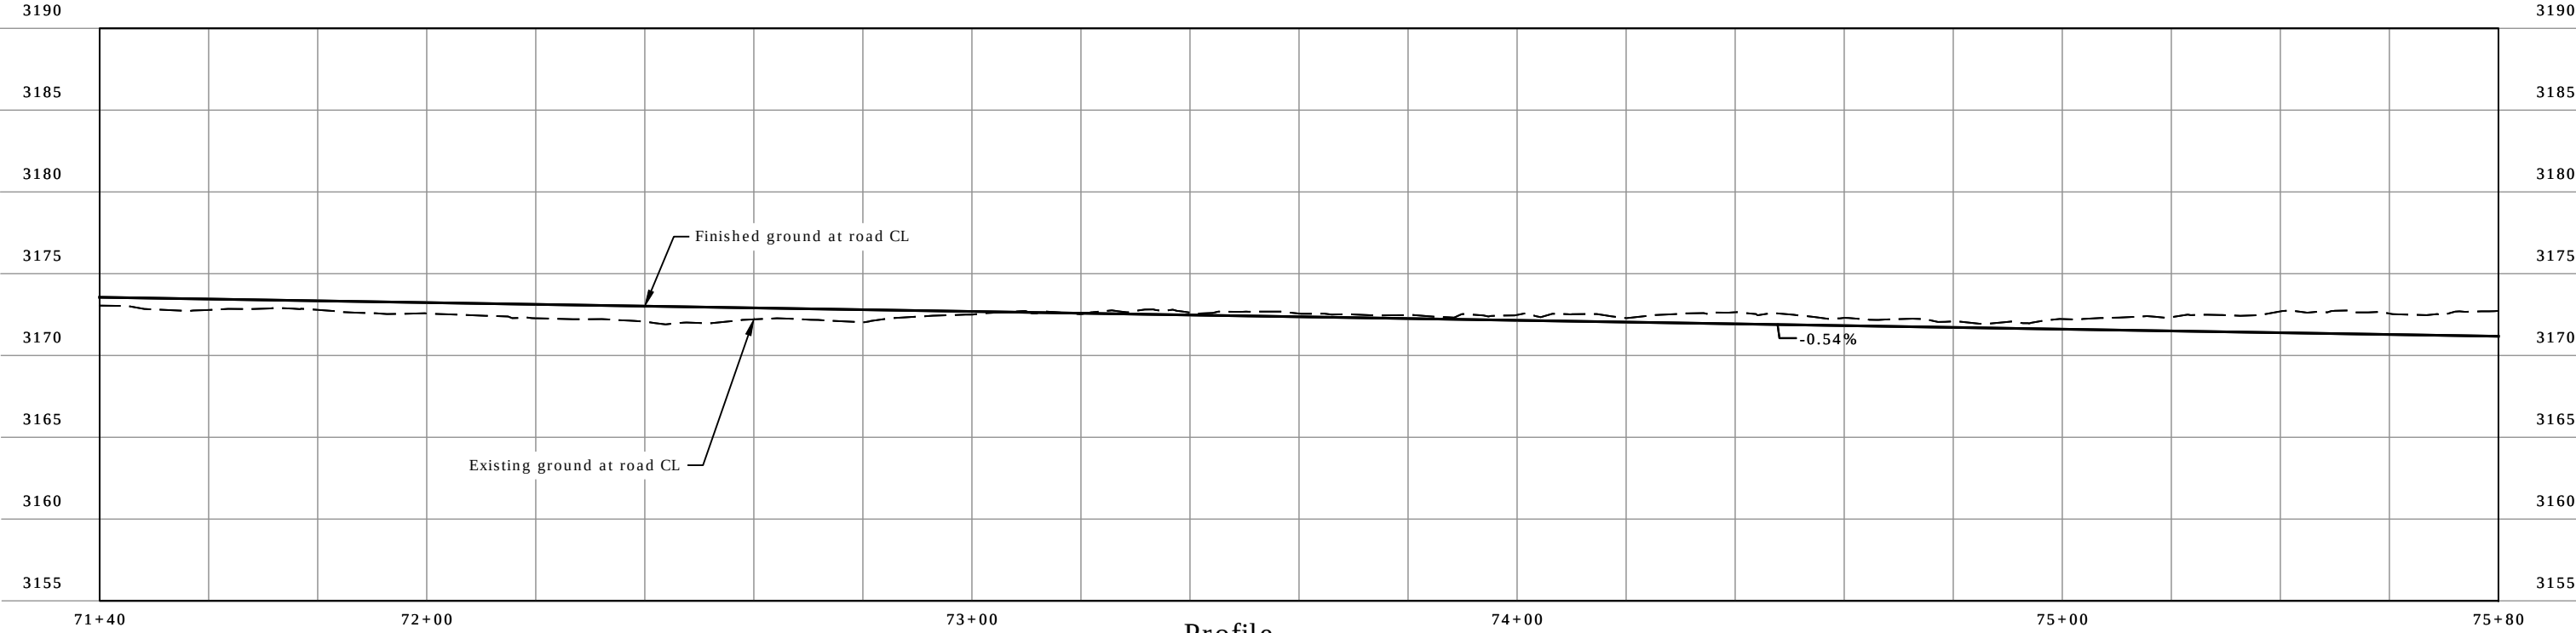

Profile

REVISION	DATE	DESCRIPTION


DESIGNER		PROJ. NO.	
DRAWN		DATE	
CHECKED		SURVEYED	DJA P.C.

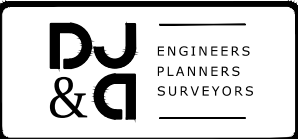


Mullan BUILD
PRELIMINARY 30% NOT FOR CONSTRUCTION

North Mary Jane Plan and Profile STA 71+40 TO 75+80

SHEET	
OF	
B.33	B.52

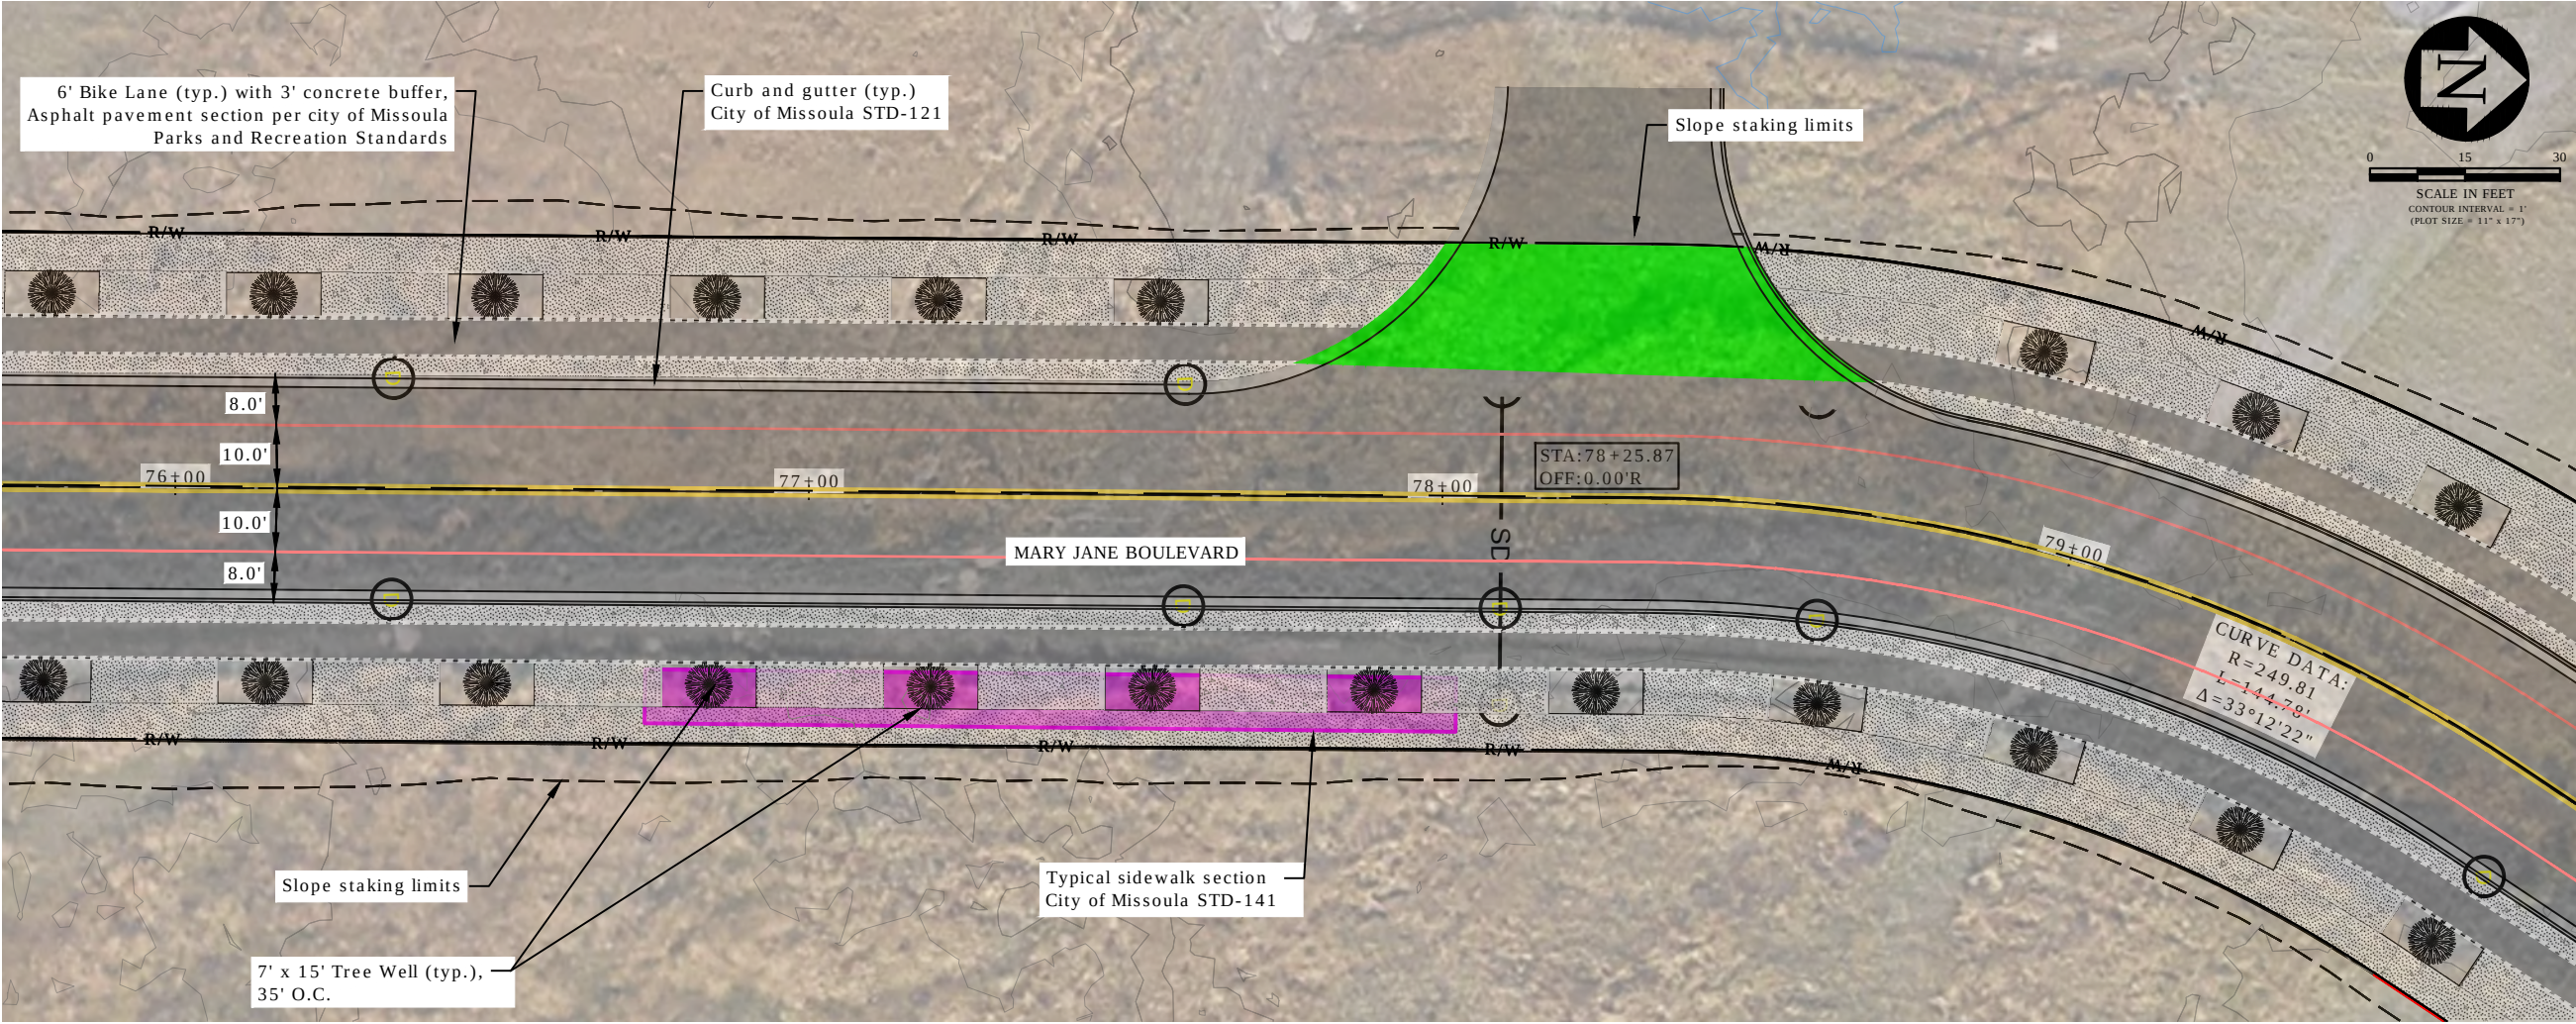


Plan

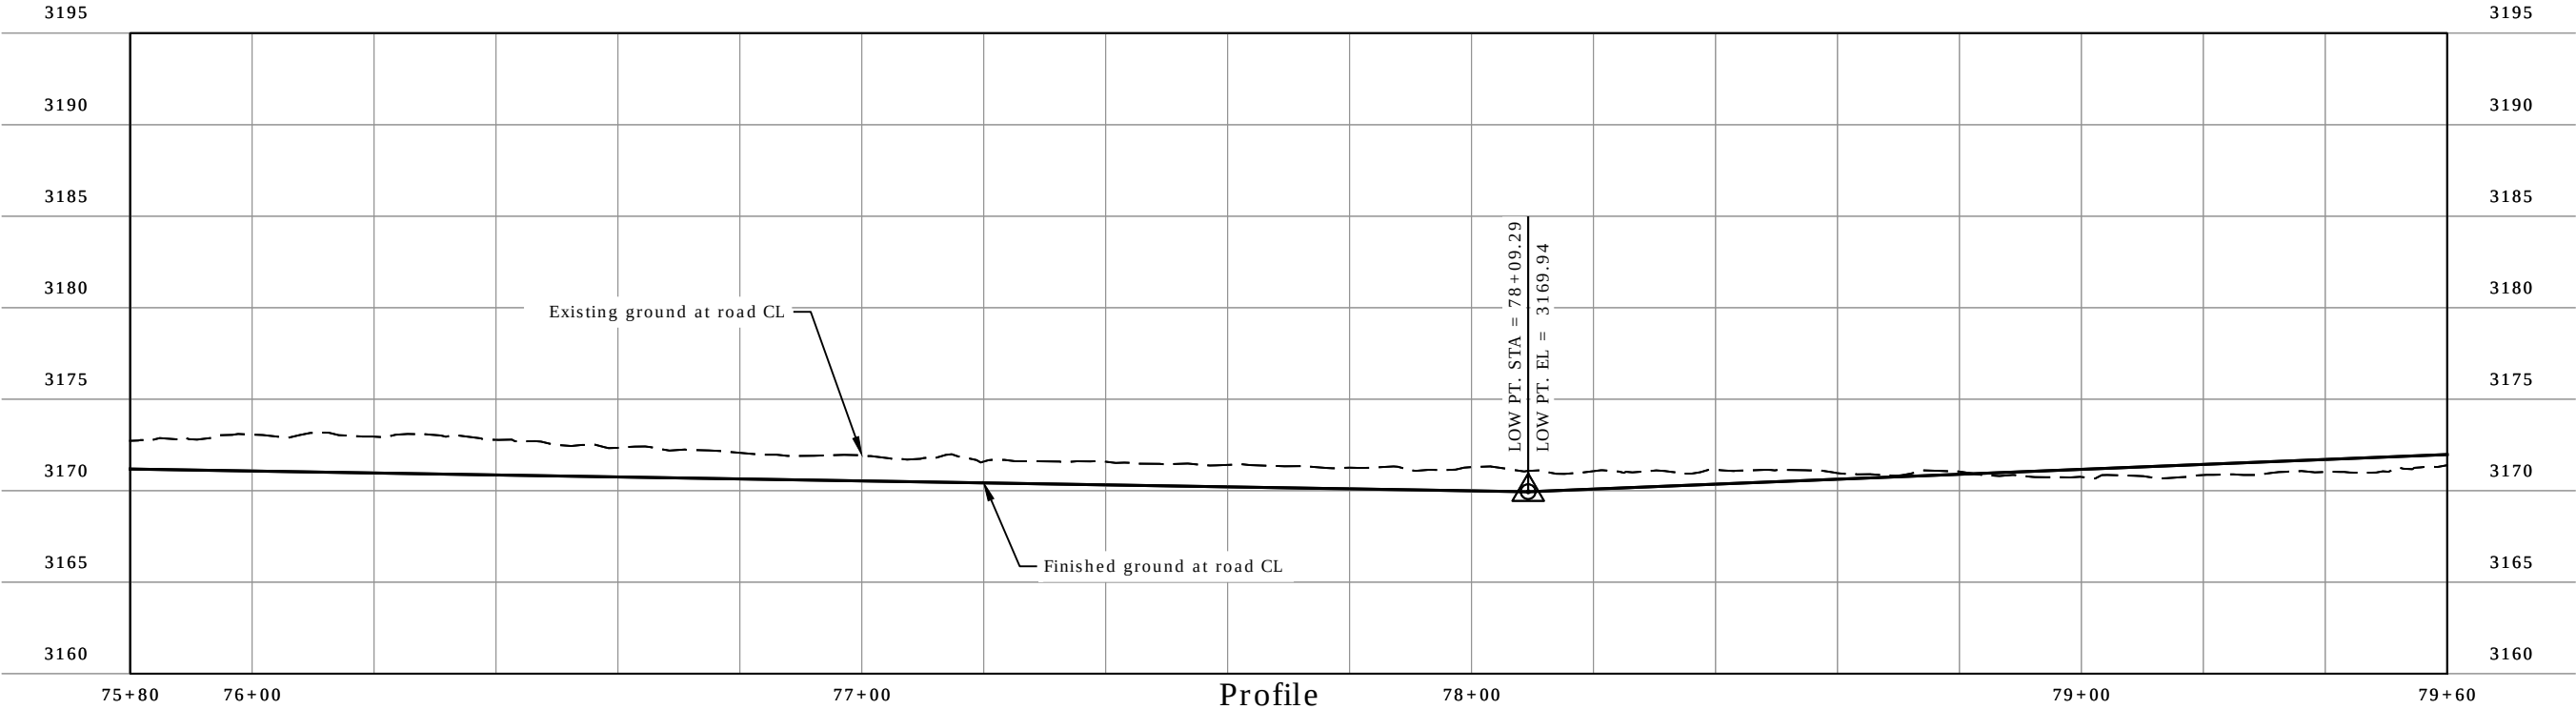

Profile

REVISION	DATE	DESCRIPTION

DESIGNER		PROJ. NO.	
DRAWN		DATE	
CHECKED		SURVEYED	DJA P.C.

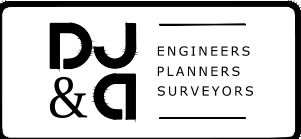


Mullan BUILD
PRELIMINARY 30% NOT FOR CONSTRUCTION


North Mary Jane Plan and Profile STA 75+80 TO 79+60

SHEET	
OF	
B.34	B.52

6' Bike Lane (typ.) with 3' concrete buffer,
Asphalt pavement section per city of
Missoula Parks and Recreation Standards

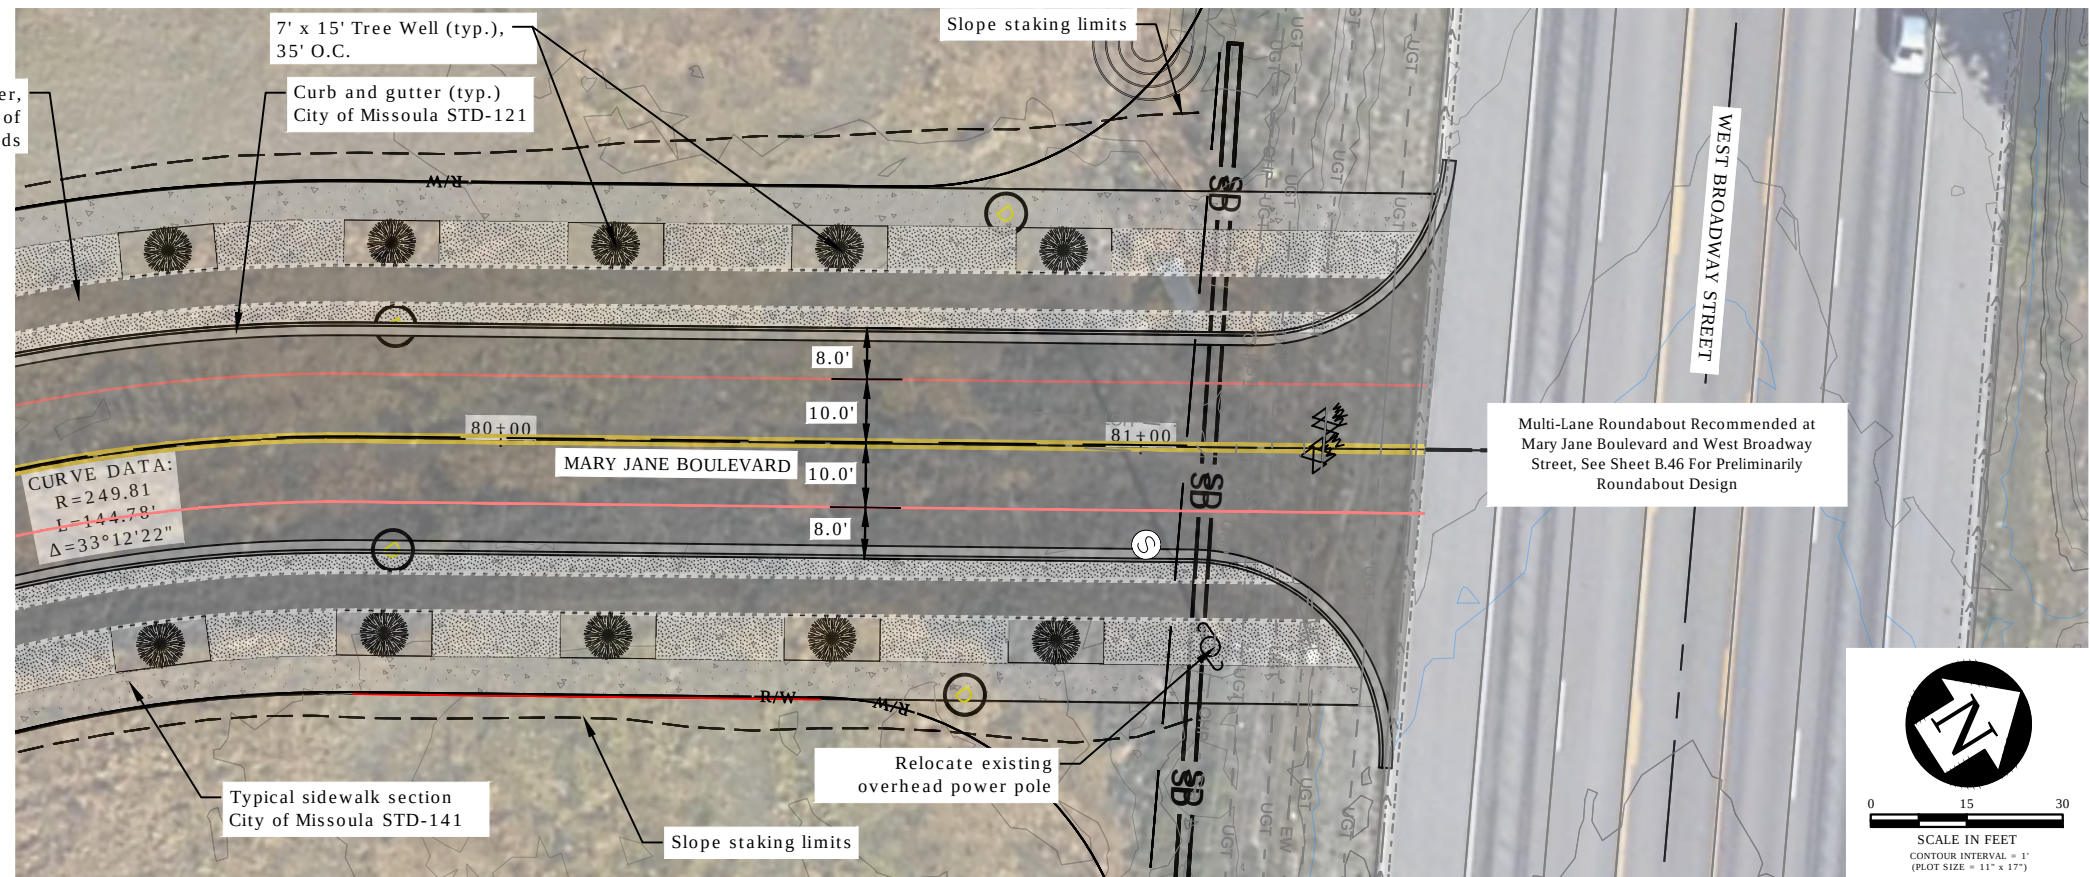


Plan

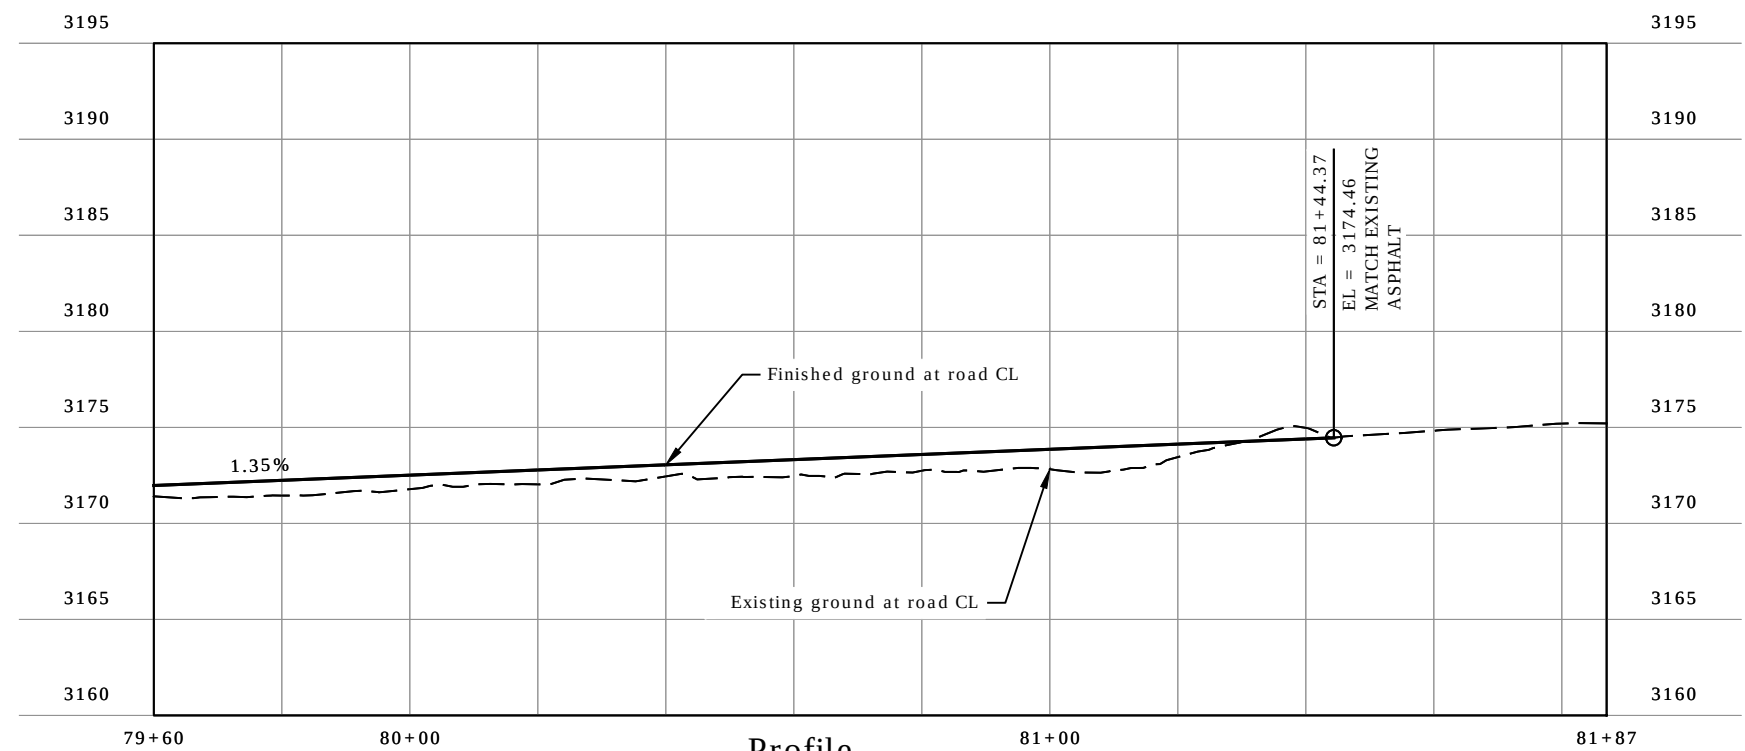

Profile

REVISION	DATE	DESCRIPTION

DESIGNER		PROJ. NO.	
DRAWN		DATE	
CHECKED		SURVEYED	DJA P.C.

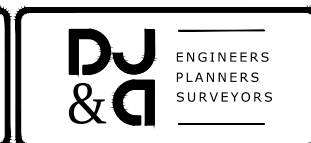


Mullan BUILD
PRELIMINARY 30% NOT FOR CONSTRUCTION

North Mary Jane Plan and Profile


SHEET	
OF	
B.35	B.52

Mullan Trail Continued on Sheet C.43

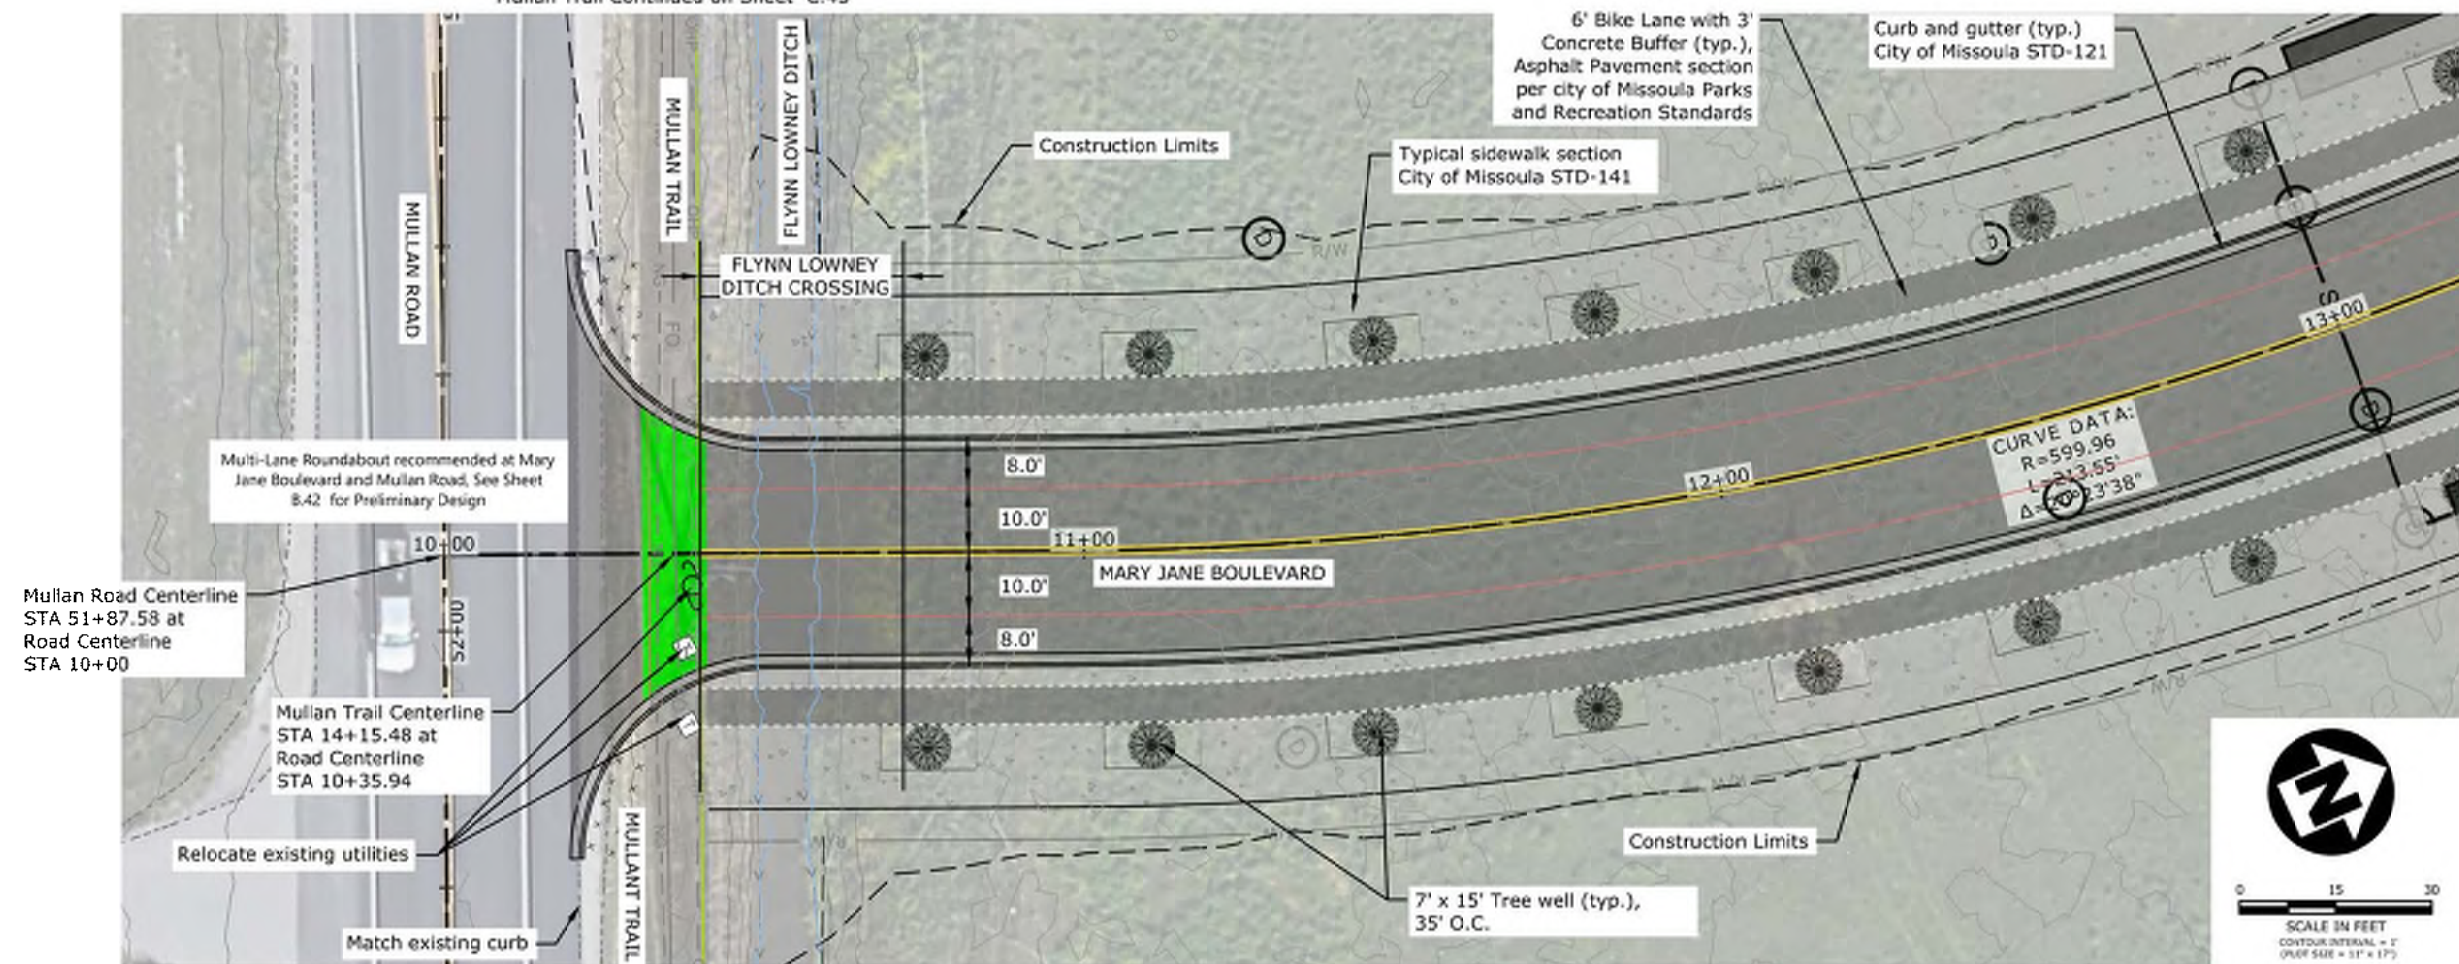

Mullan Trail Continued on Sheet C.44

Plan

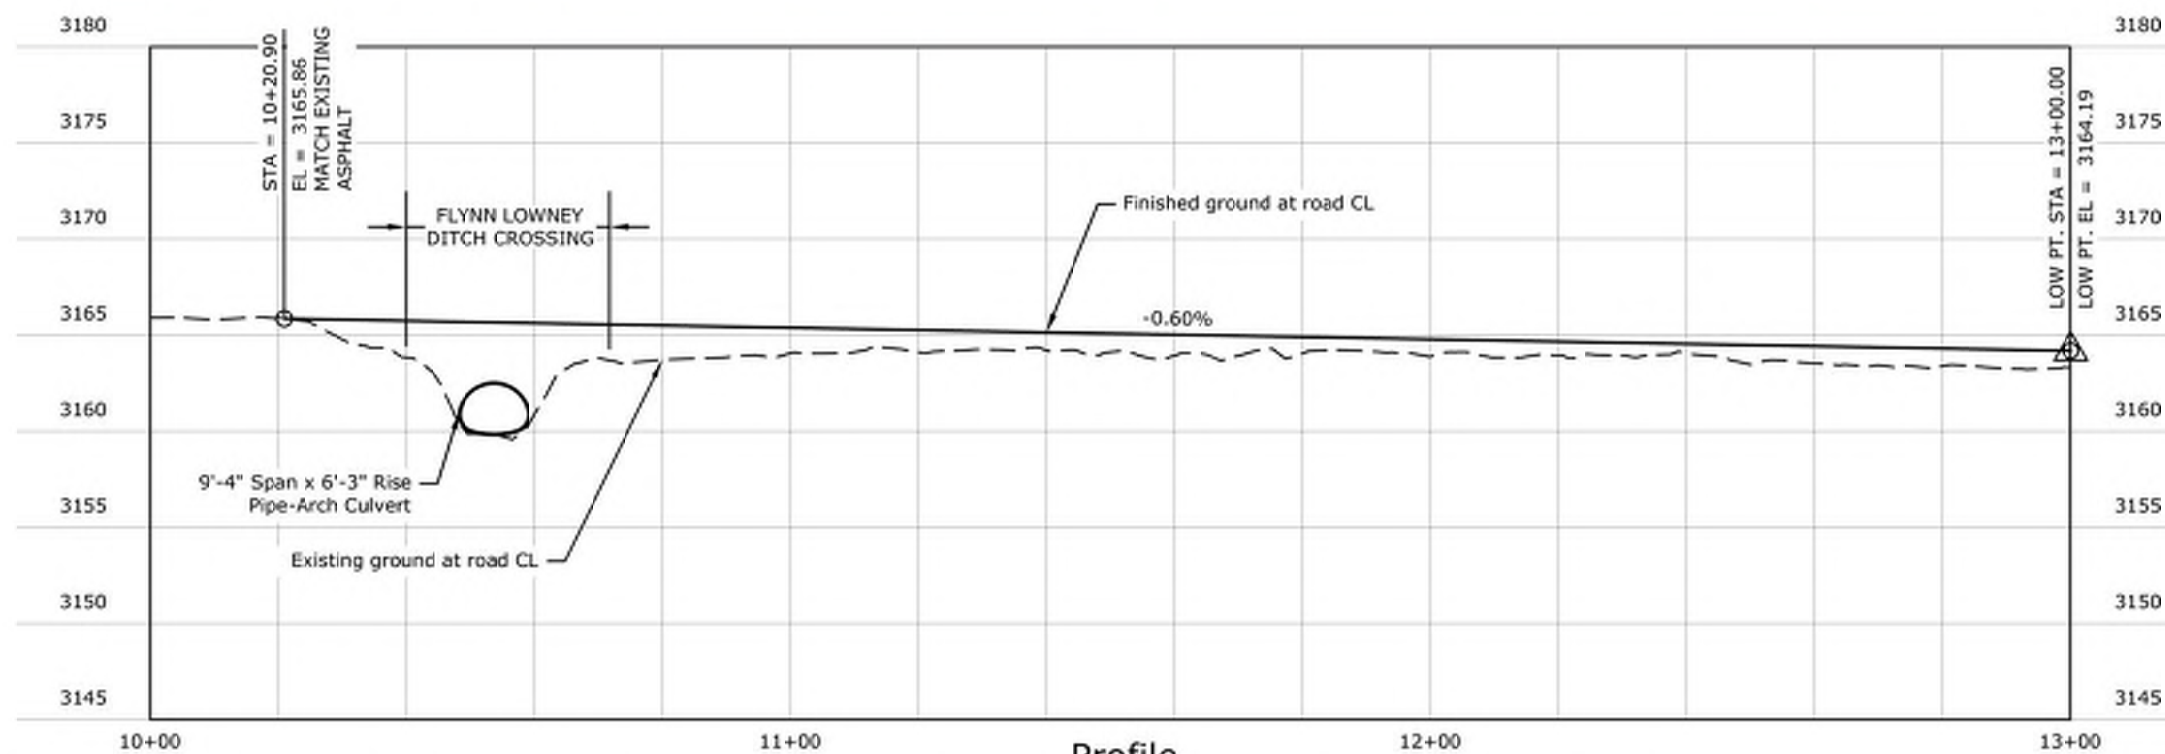

Profile

REVISION	DATE	DESCRIPTION


DESIGNER	PROJ. NO.
DRAWN	DATE
CHECKED	SURVEYED




Mullan BUILD
PRELIMINARY 30% NOT FOR CONSTRUCTION

South Mary Jane Plan and Profile STA 10+00 TO 13+00

SHEET
CF
B.36 B.52

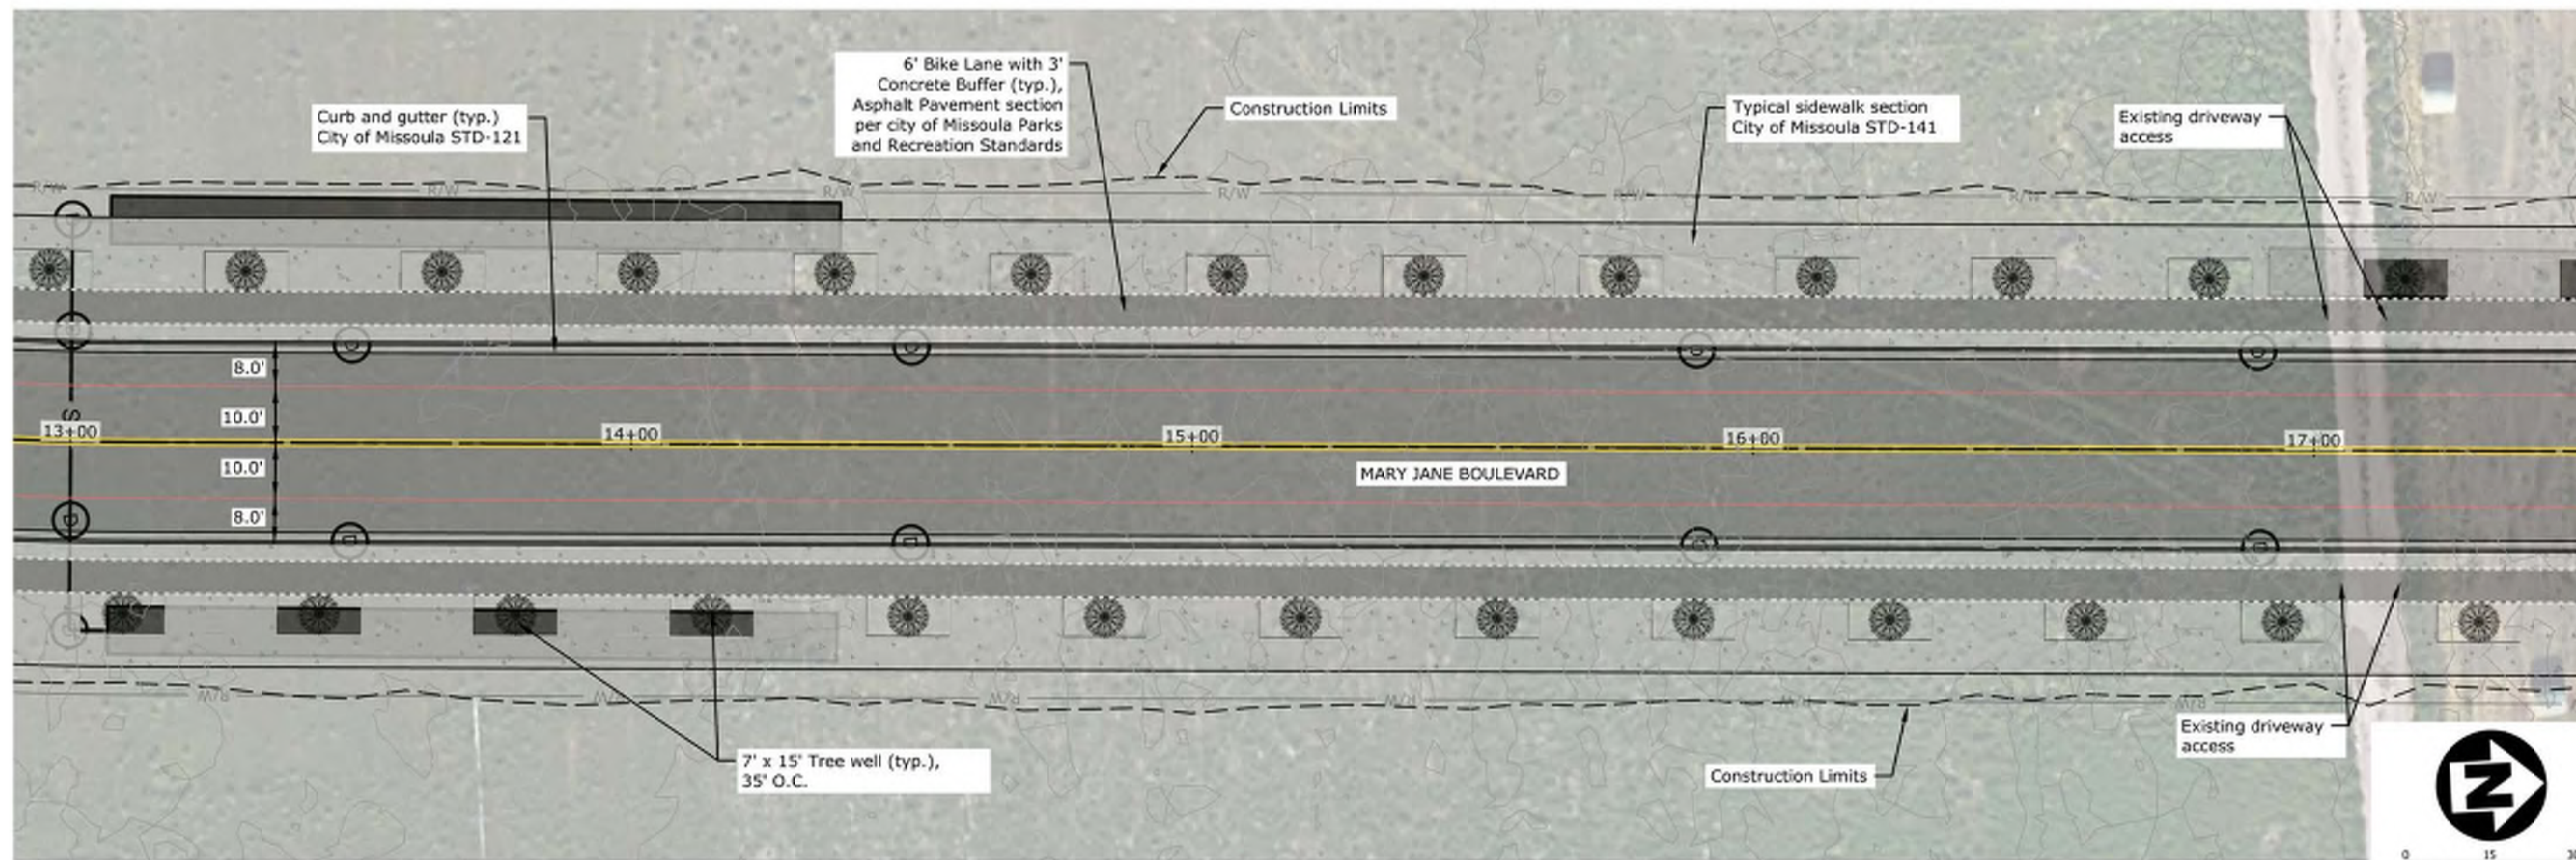

Plan

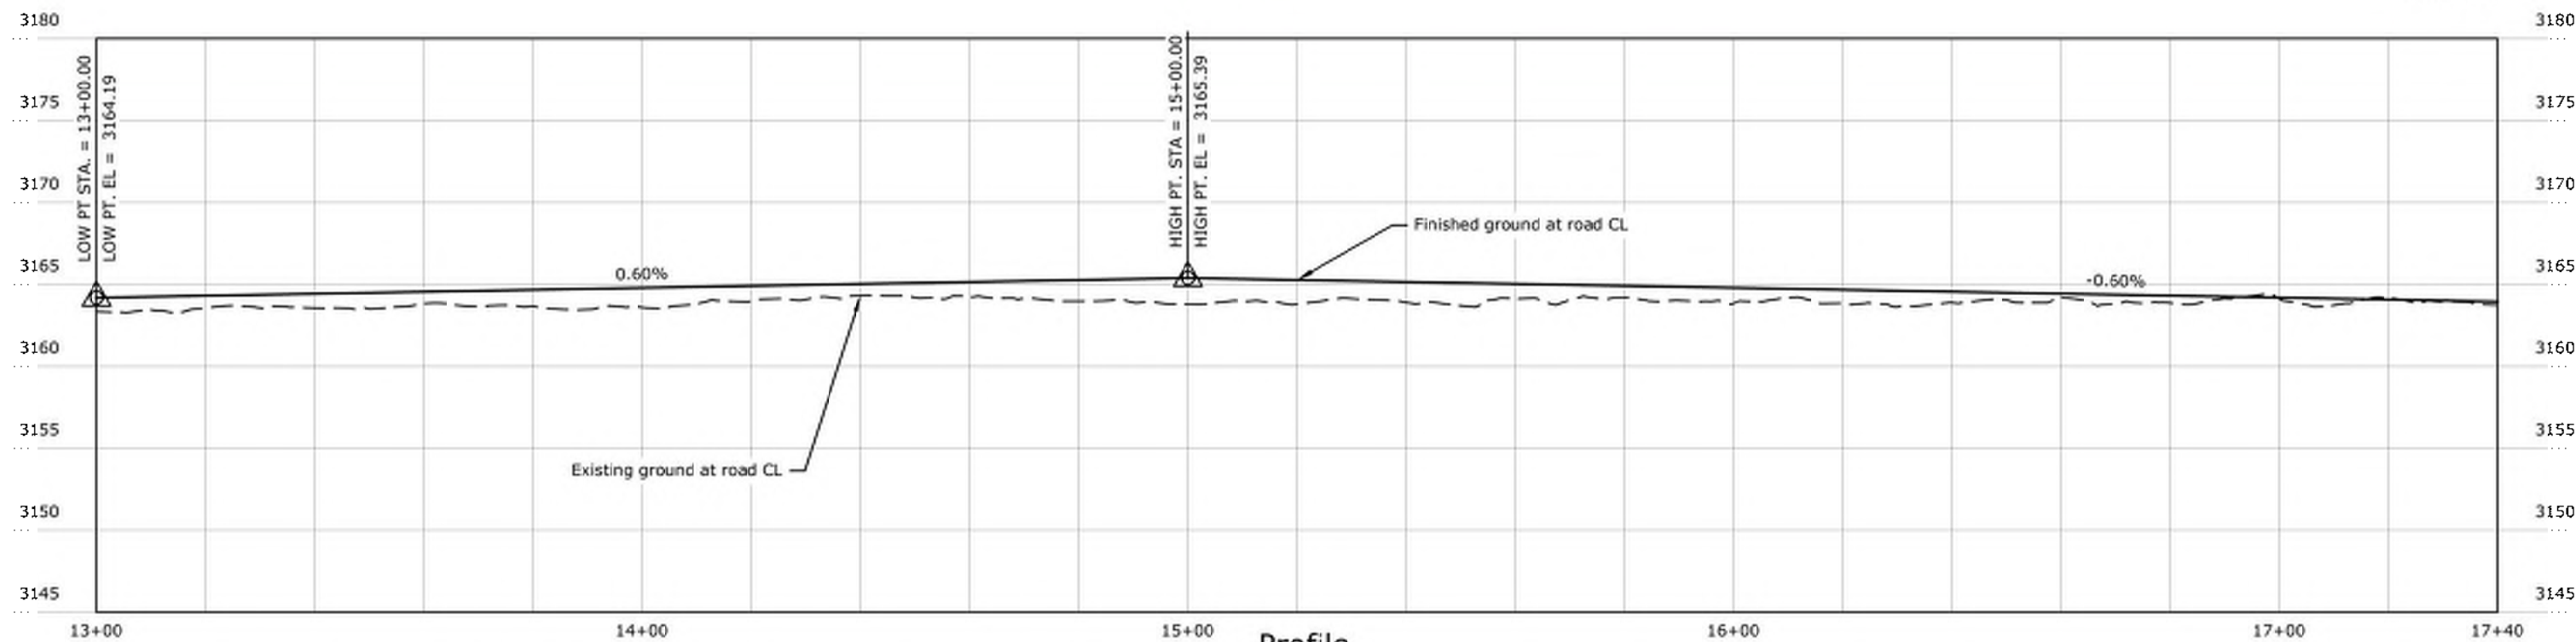

Profile

REVISION	DATE	DESCRIPTION


DESIGNER	PROJ. NO.
DRAWN	DATE
CHECKED	SURVEYED




Mullan BUILD
PRELIMINARY 30% NOT FOR CONSTRUCTION

South Mary Jane Plan and Profile STA 13+00 TO 17+40

SHEET
OF
B.37 B.52

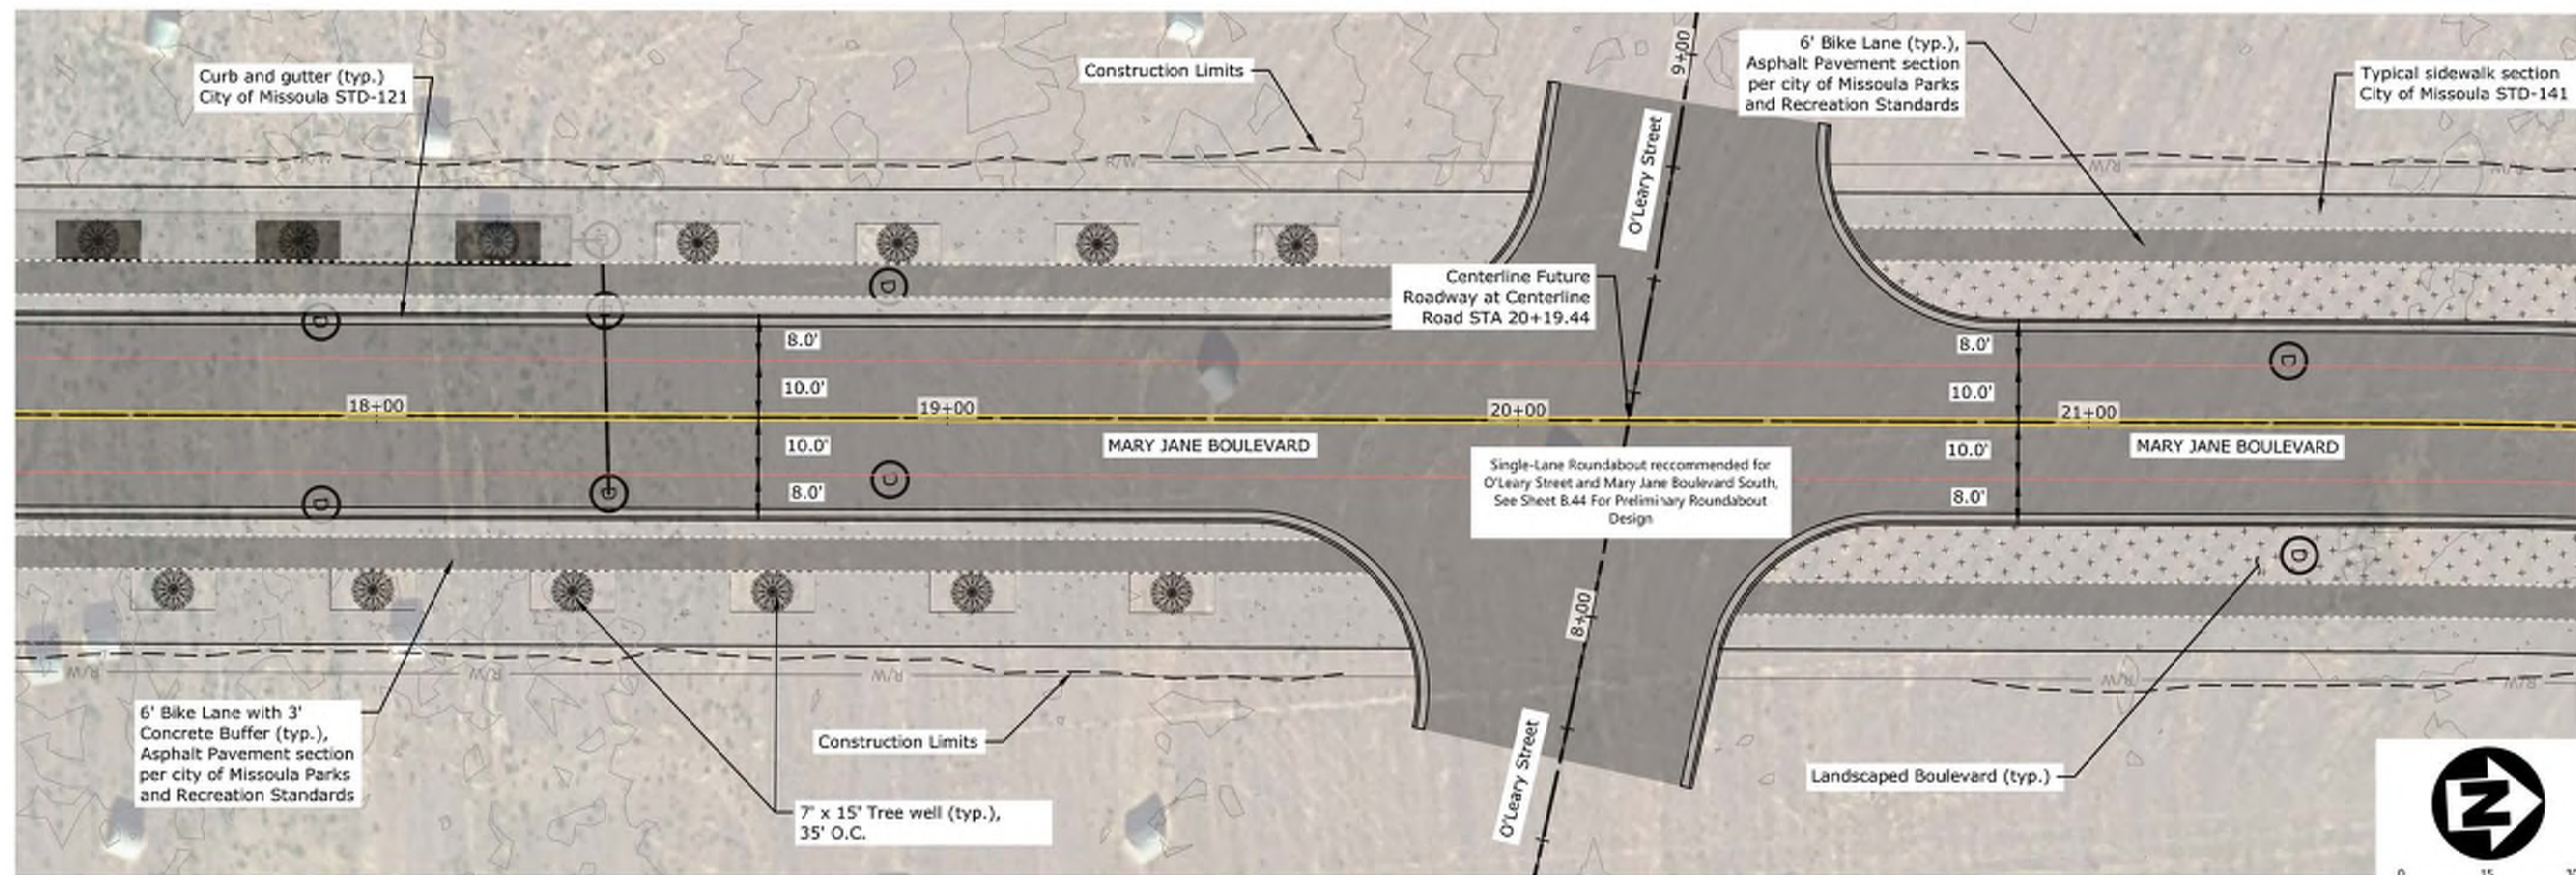

Plan

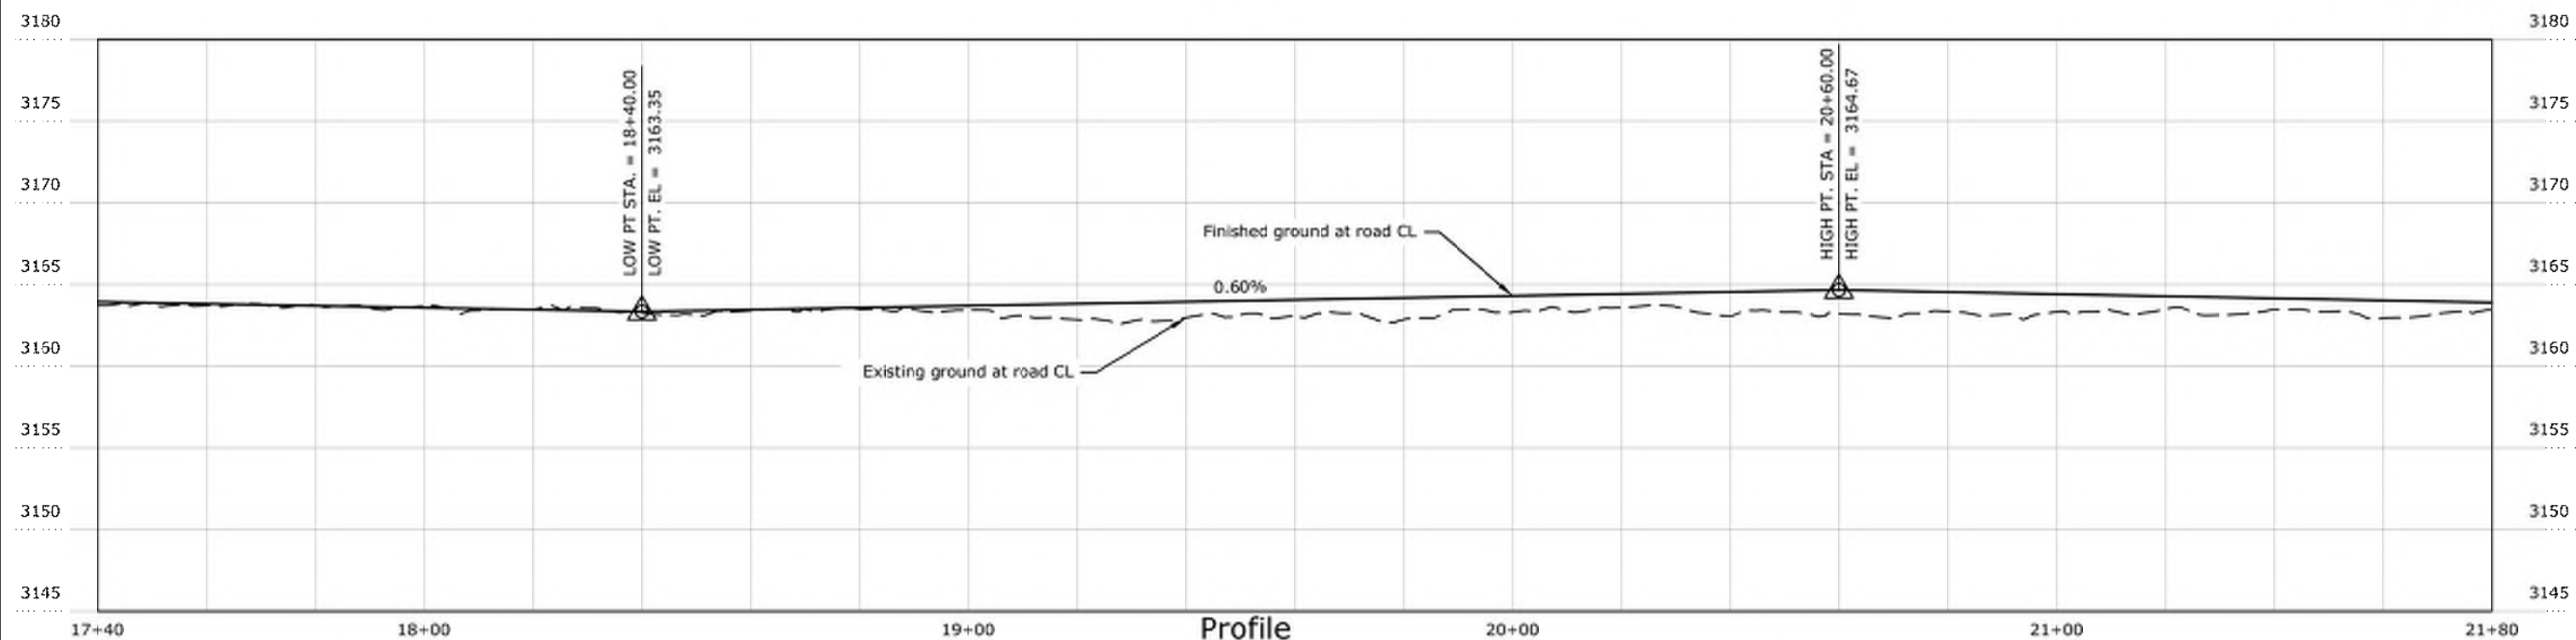

Profile

REVISION	DATE	DESCRIPTION


DESIGNER	PROJ. NO.
DRAWN	DATE
CHECKED	SURVEYED




Mullan BUILD
PRELIMINARY 30% NOT FOR CONSTRUCTION

South Mary Jane Plan and Profile STA 17+40 TO 21+80

SHEET
OF
B.38 B.52

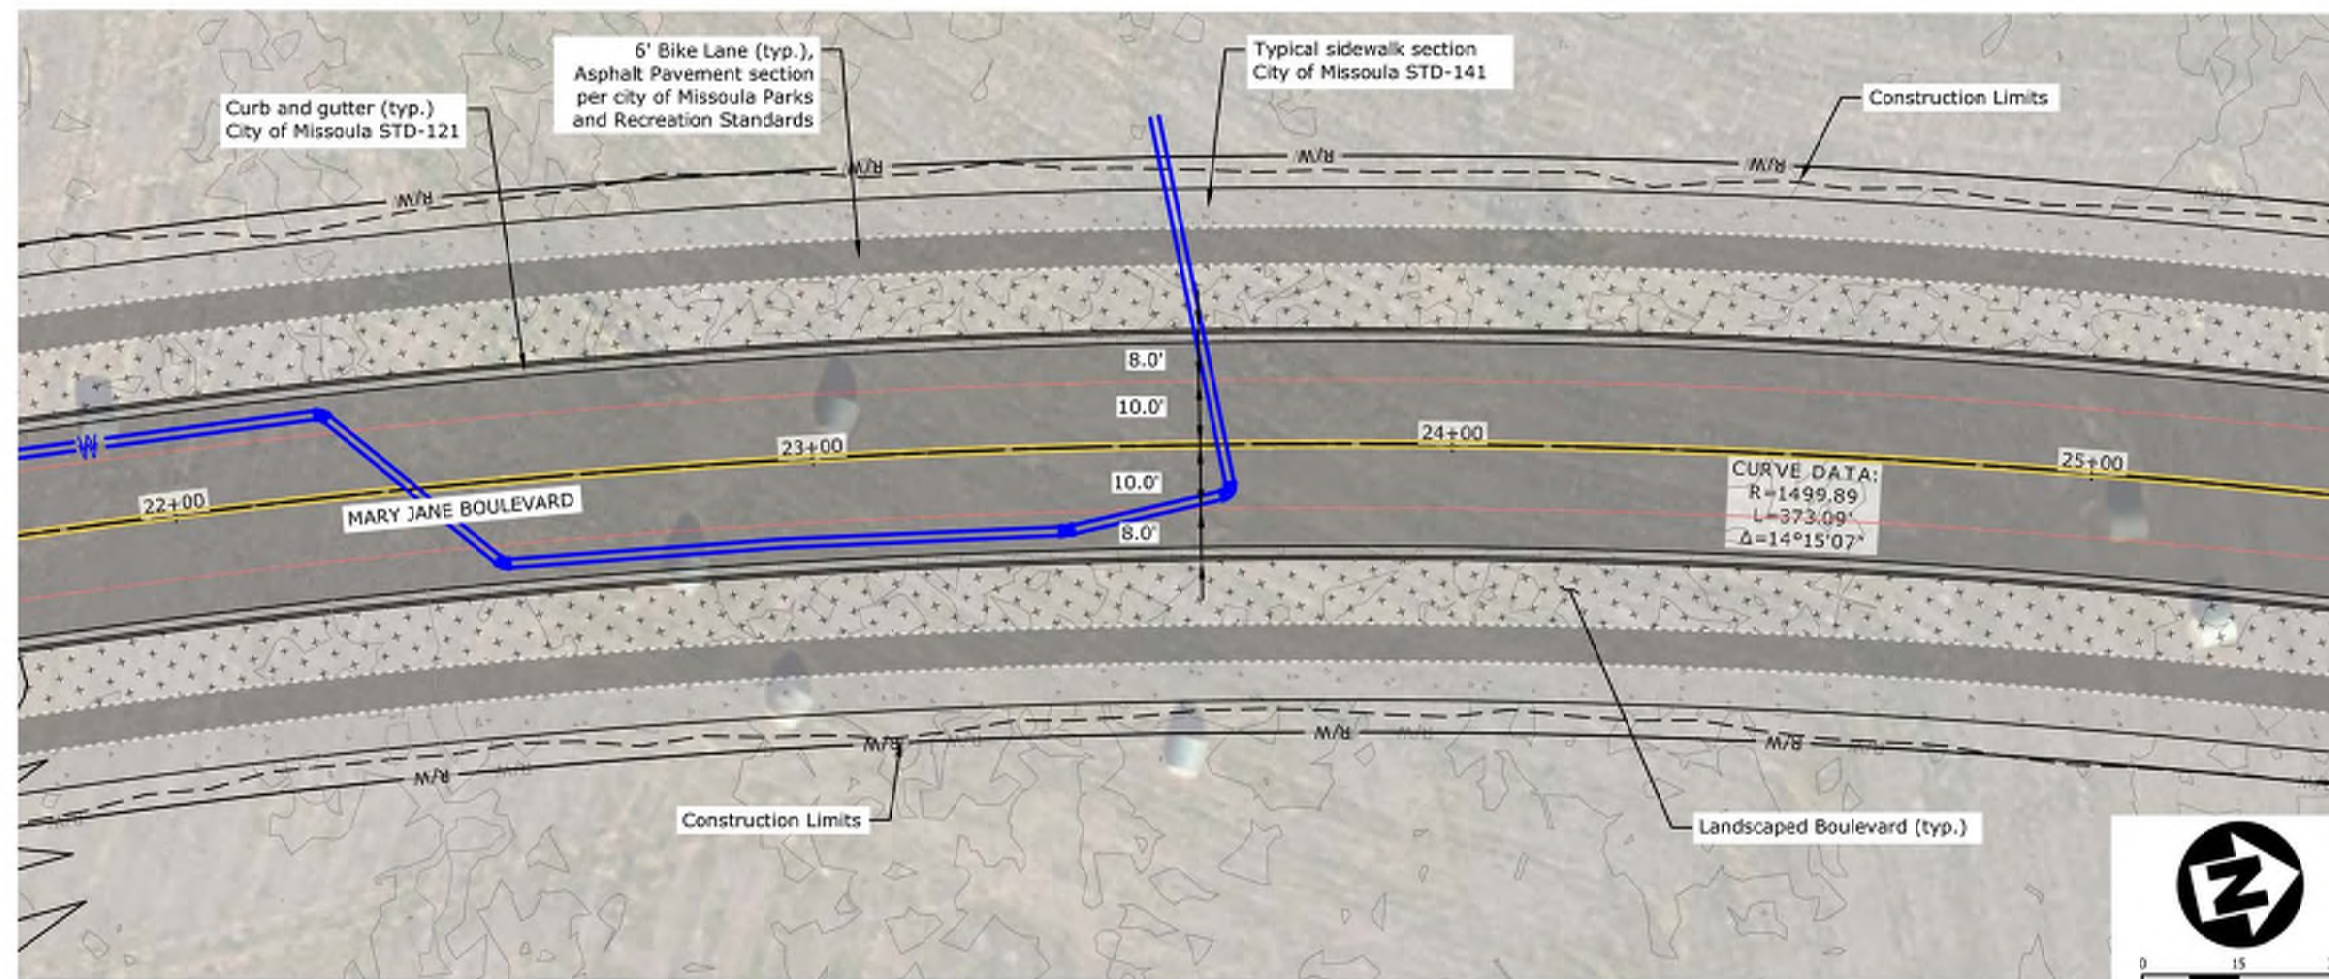

Plan

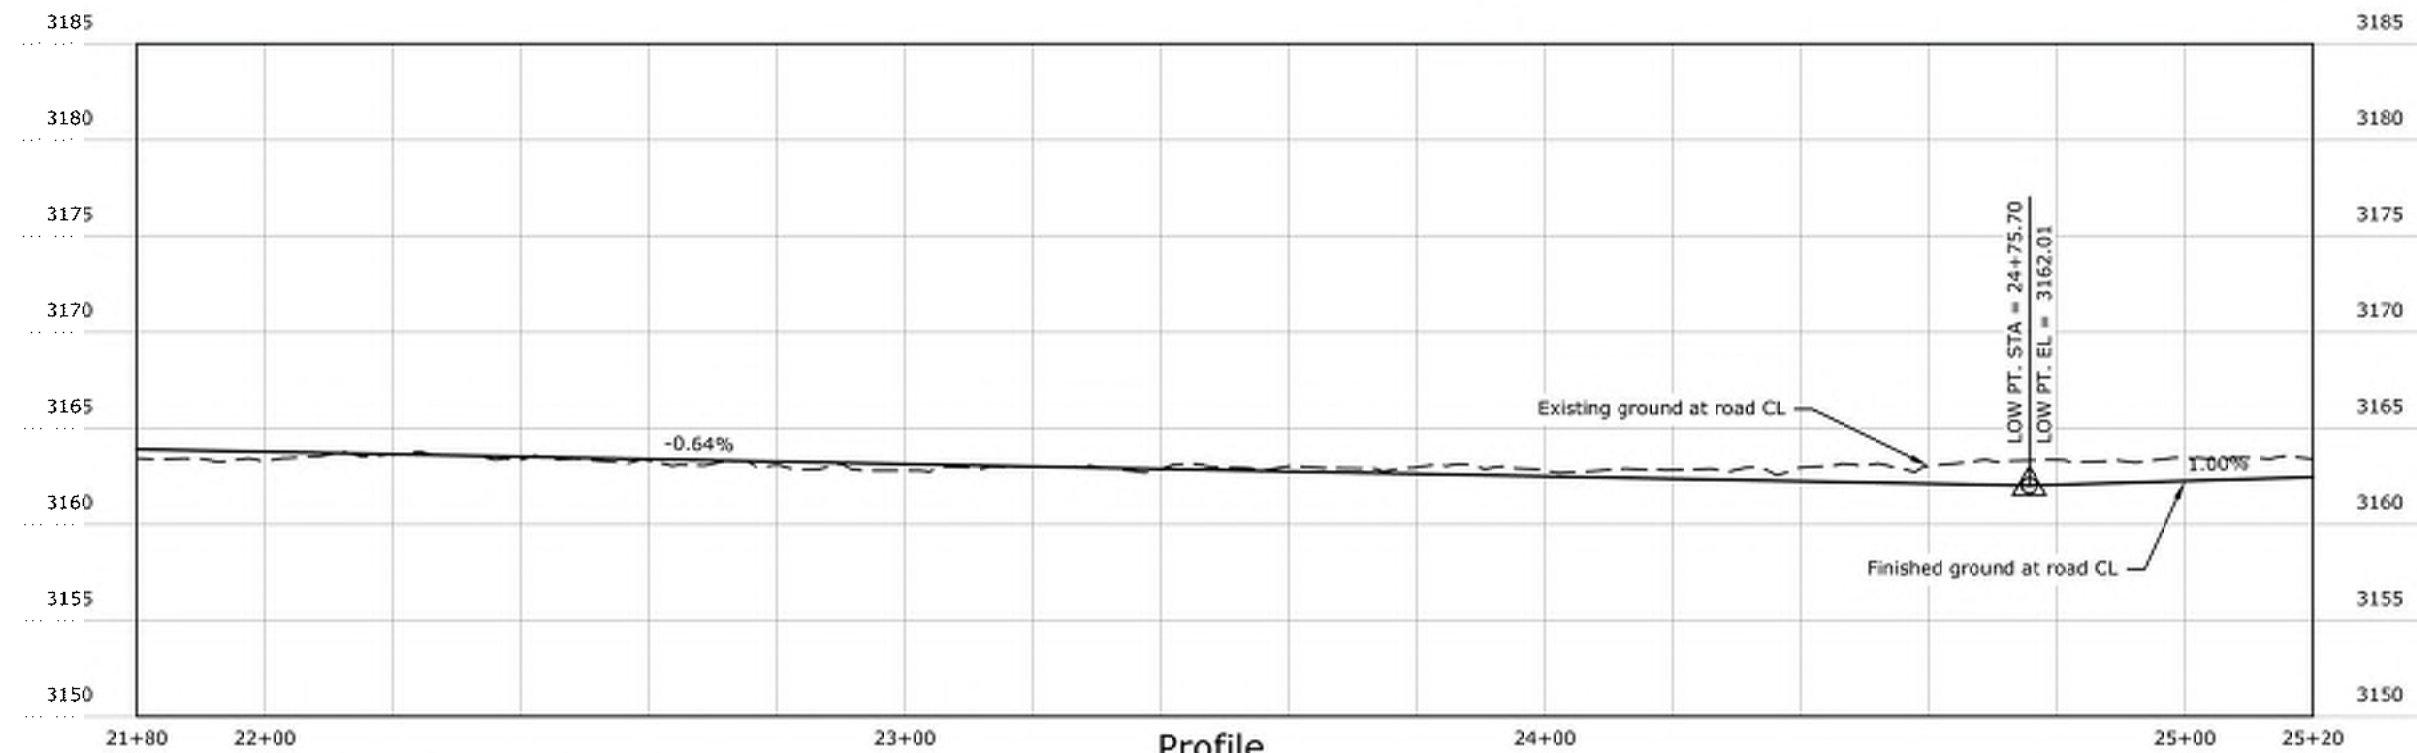

Profile

REVISION	DATE	DESCRIPTION



DESIGNER	PROJ. NO.
DRAWN	DATE
CHECKED	SURVEYED



Mullan BUILD
PRELIMINARY 30% NOT FOR CONSTRUCTION

South Mary Jane Plan and Profile STA 21+80 TO 25+20

SHEET
CF
B.39 B.52

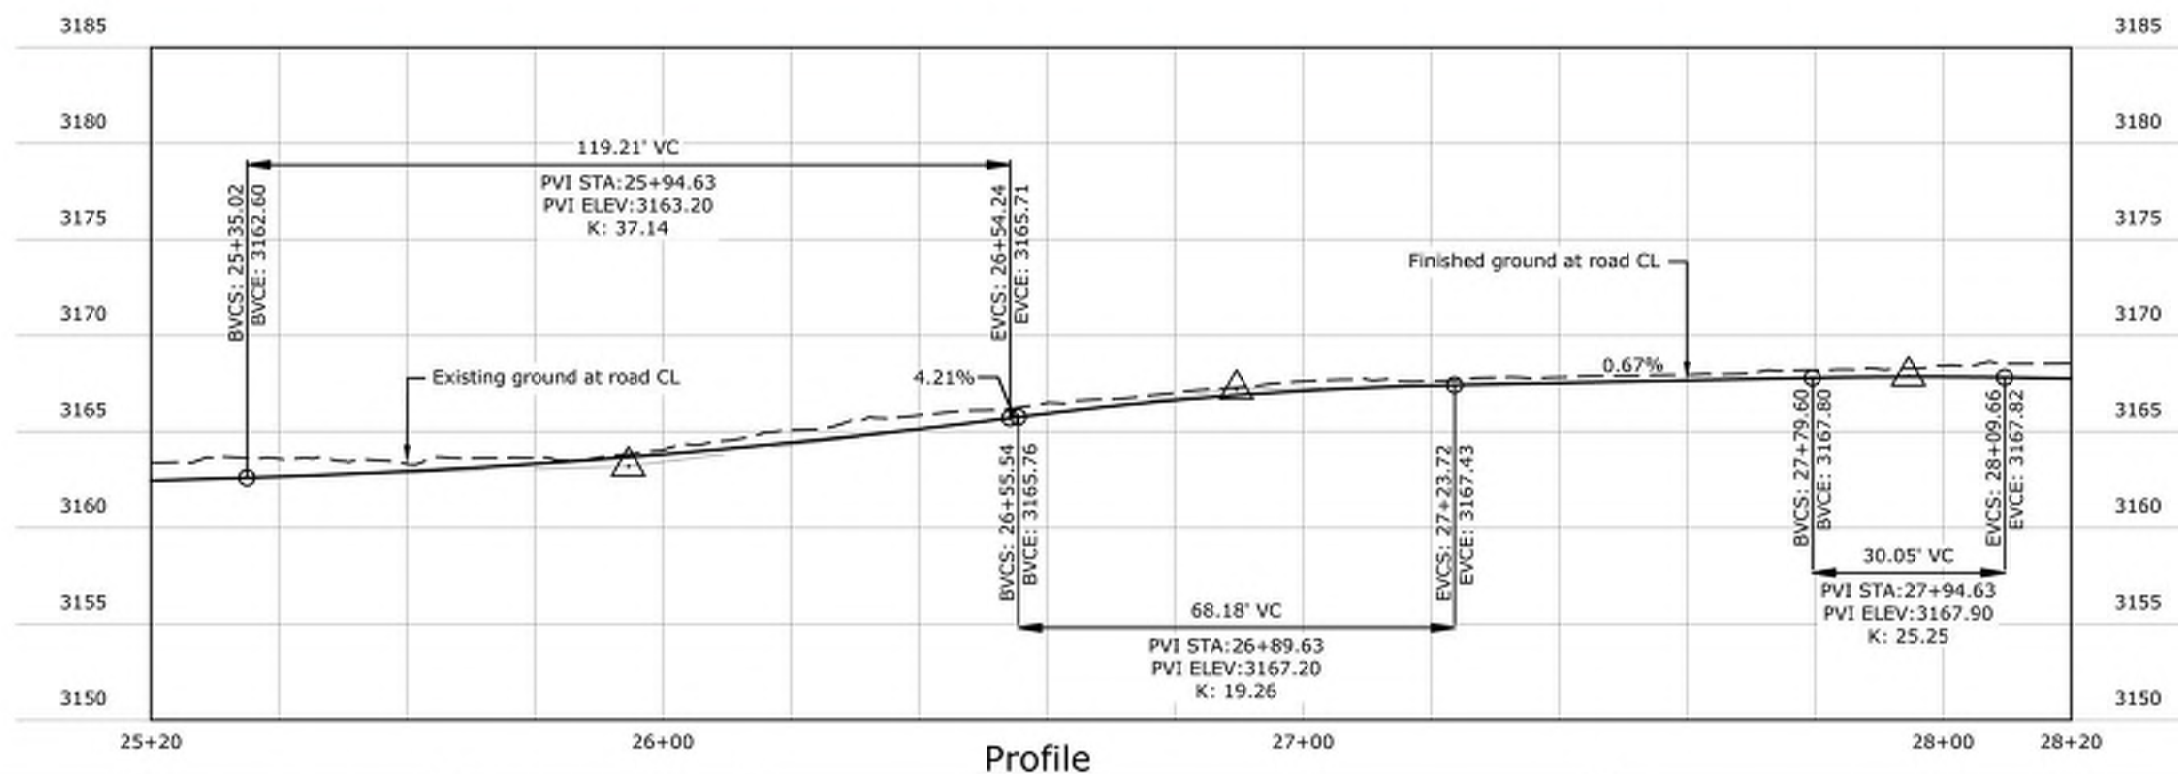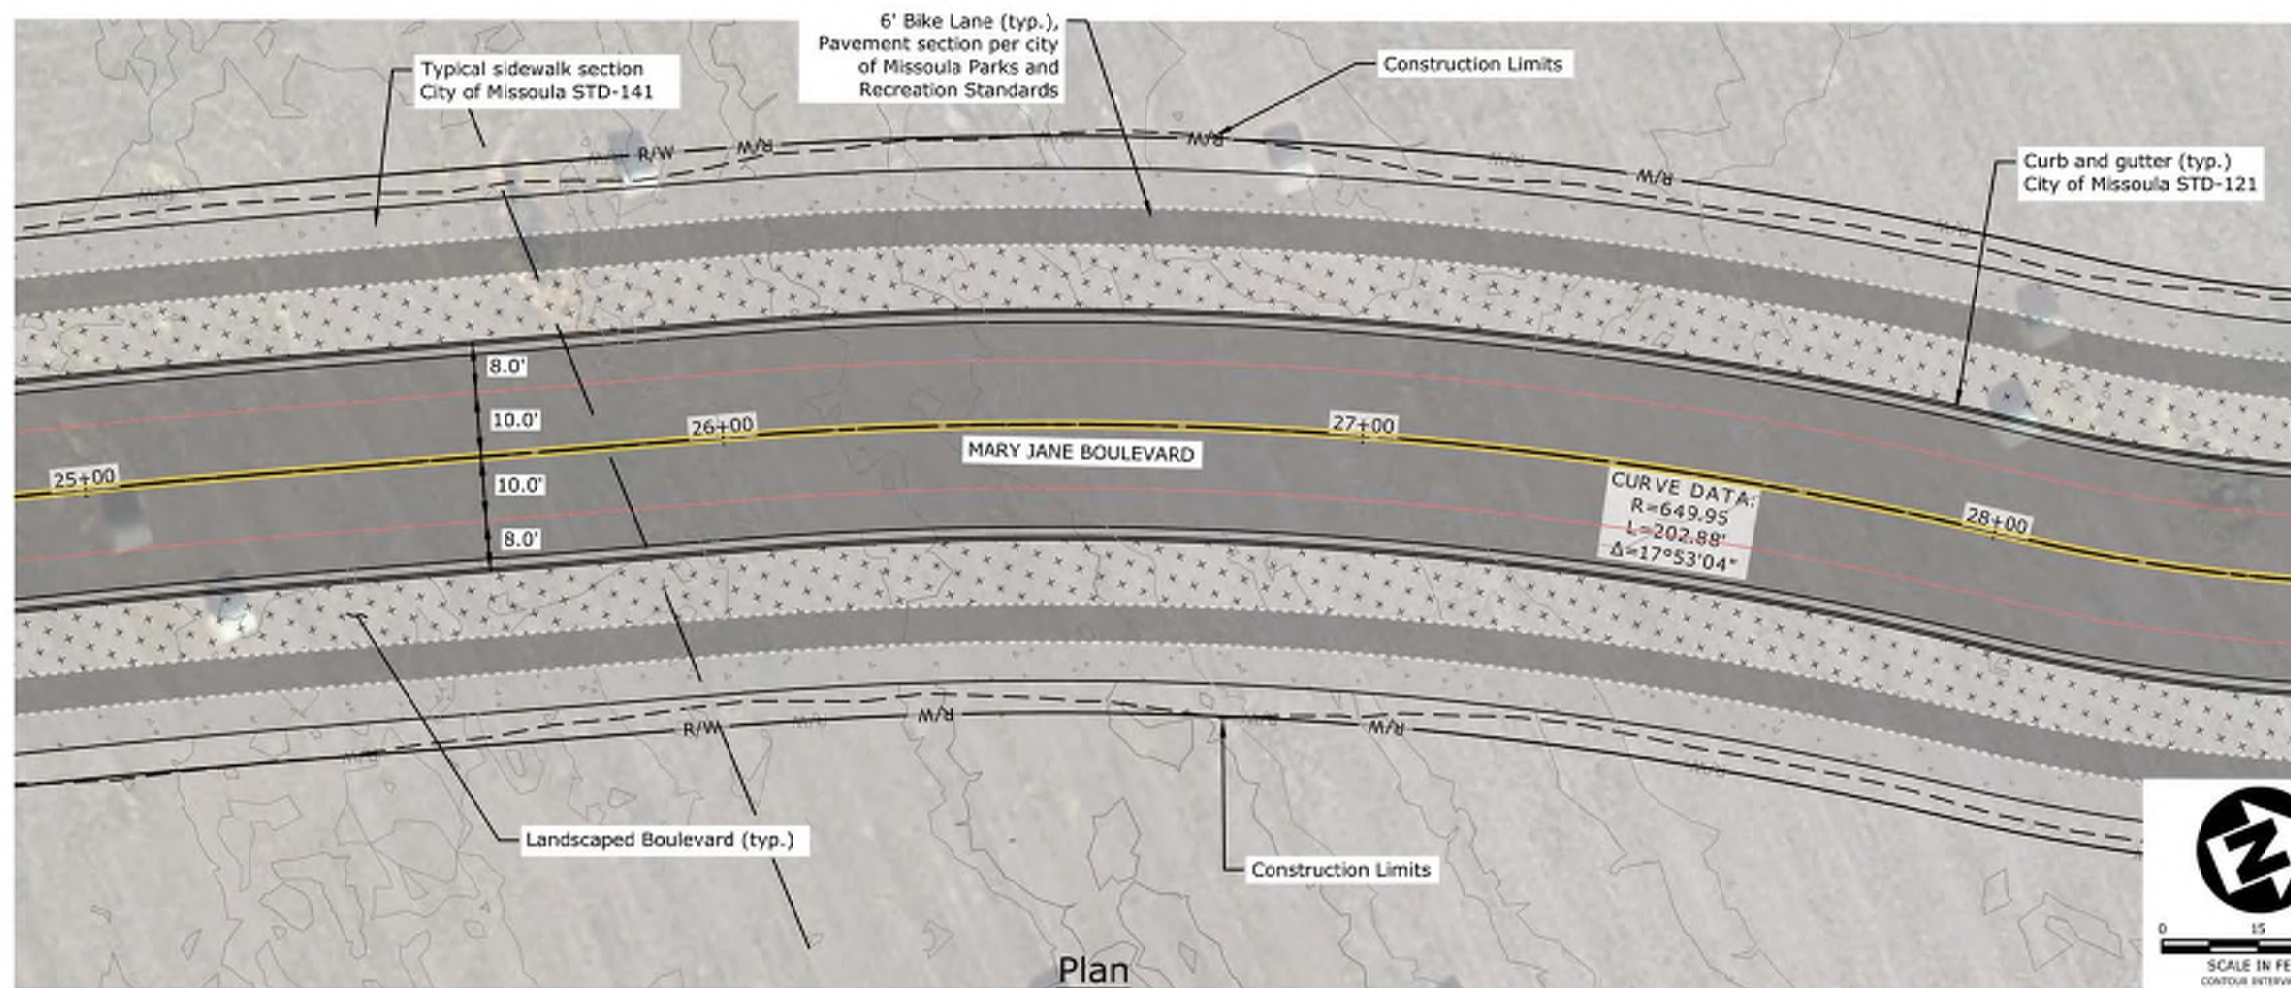

REVISION	DATE	DESCRIPTION

DESIGNER	PROJ. NO.
DRAWN	DATE
CHECKED	SURVEYED





ENGINEERS
PLANNERS
SURVEYORS

Mullan BUILD
PRELIMINARY 30% NOT FOR CONSTRUCTION

South Mary Jane Plan and Profile STA 25+20 TO 28+20

SHEET
OF
B.40 B.52

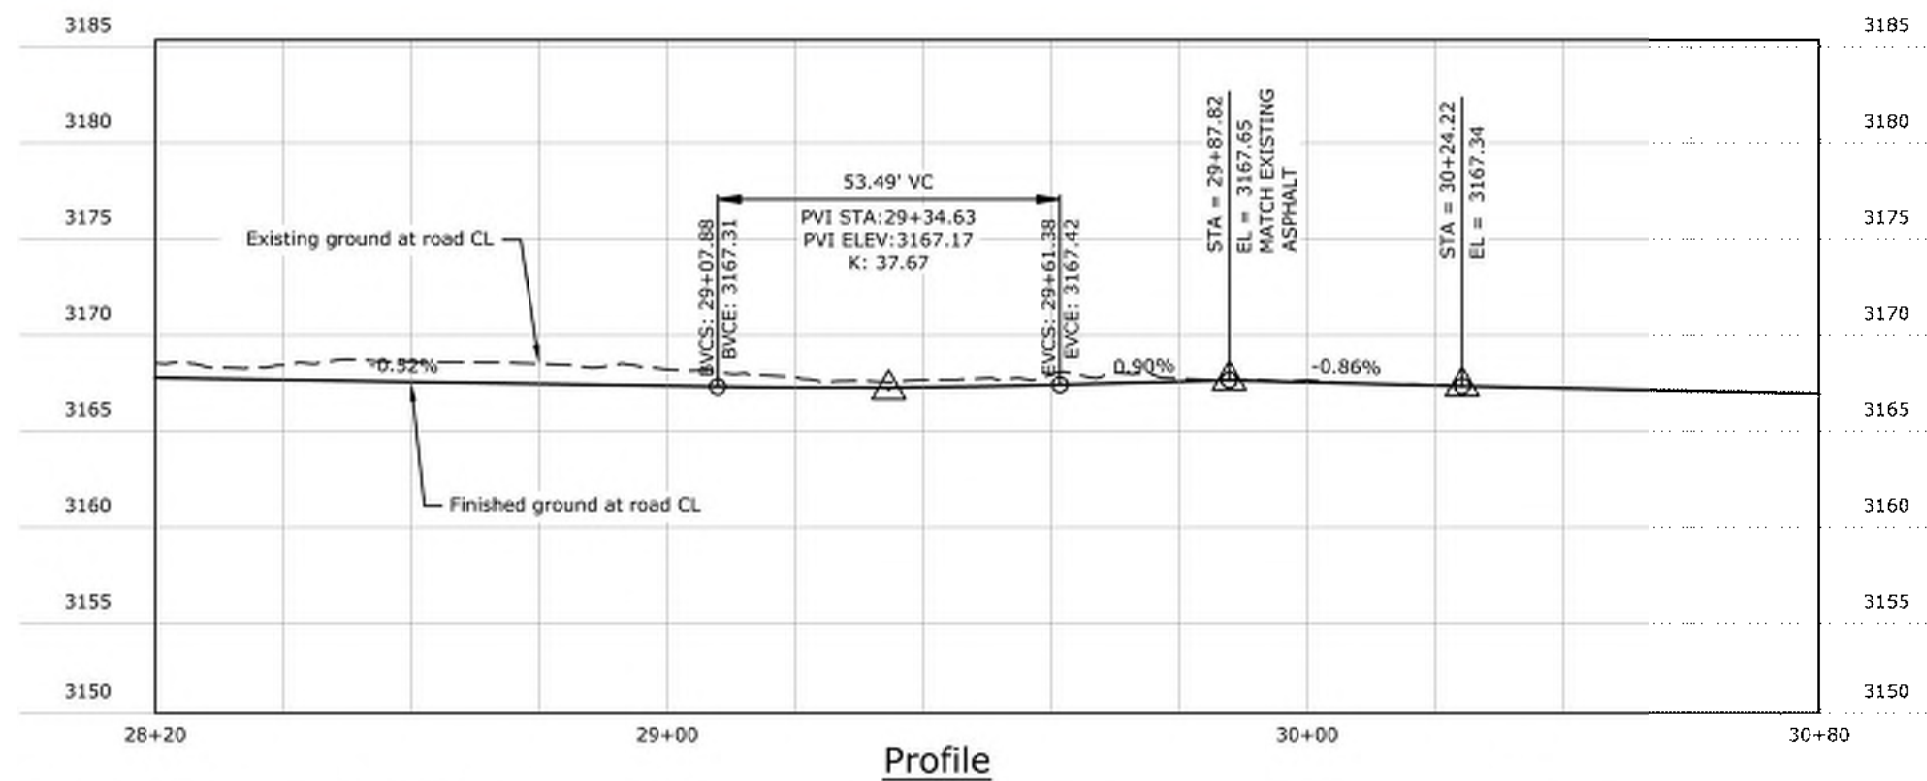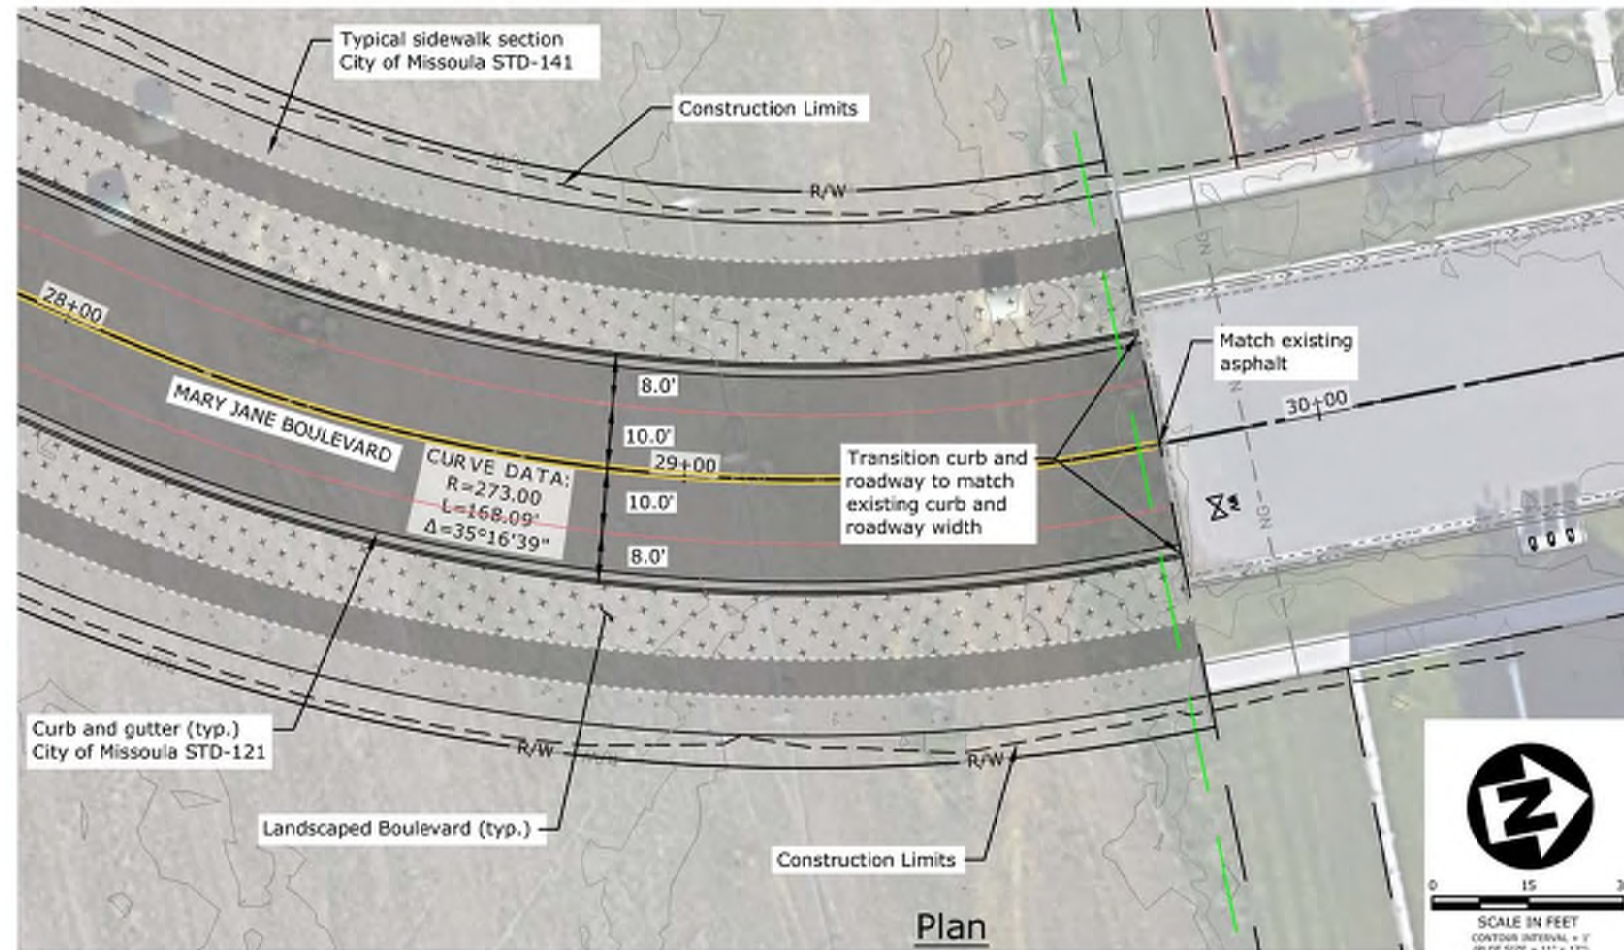

REVISION	DATE	DESCRIPTION

DESIGNER	PROJ. NO.
DRAWN	DATE
CHECKED	SURVEYED



Mullan BUILD
PRELIMINARY 30% NOT FOR CONSTRUCTION

South Mary Jane Plan and Profile STA 28+20 TO 30+00

SHEET
CF
B.41 B.52